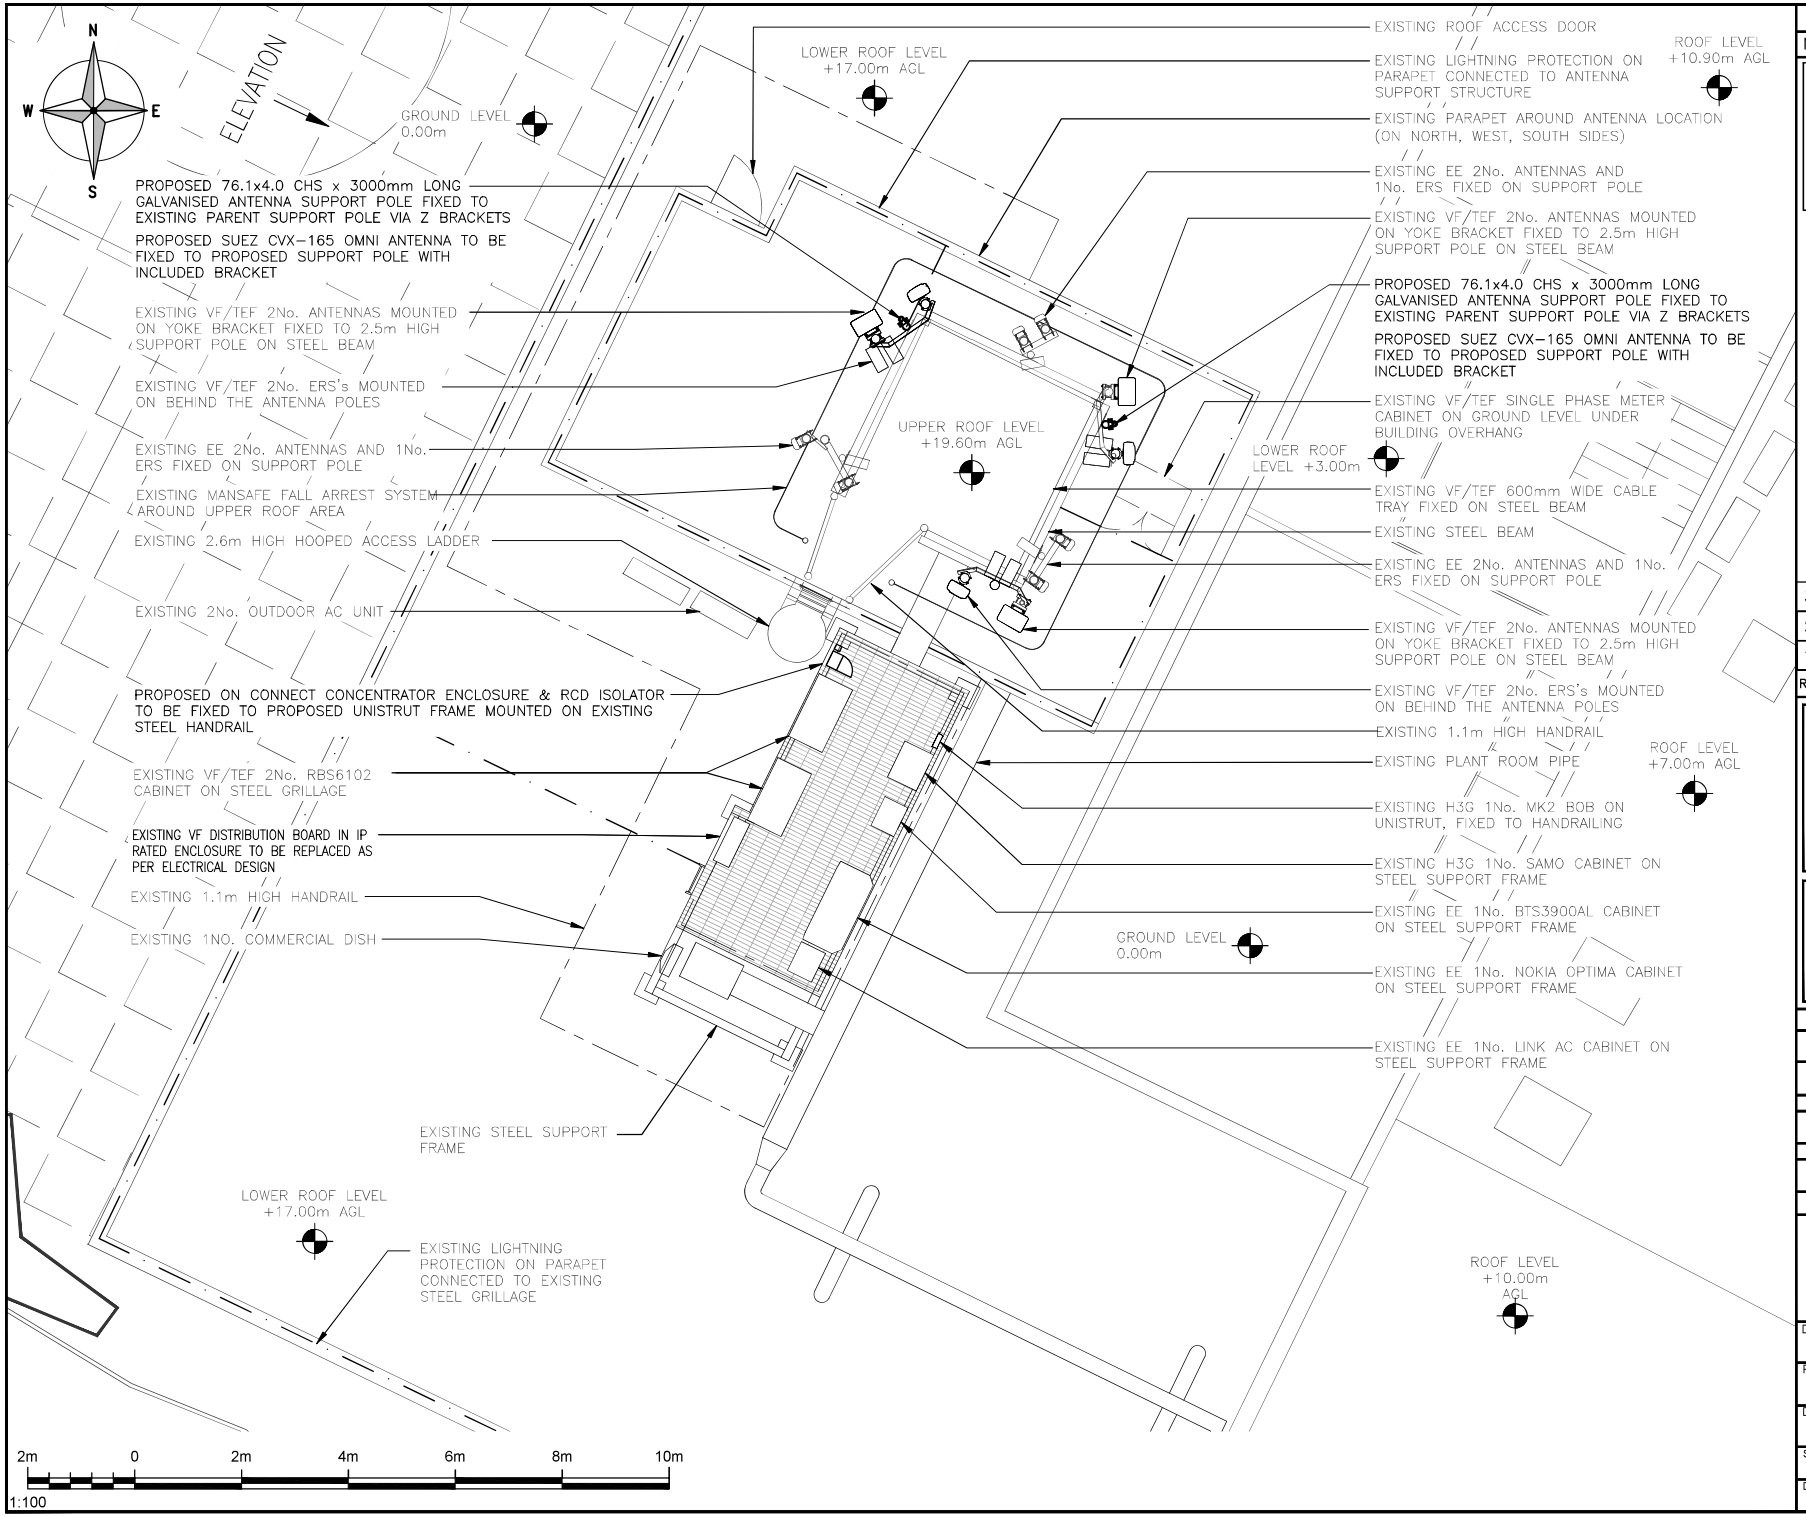

ALL DIMENSIONS ARE IN mm UNLESS NOTED OTHERWISE

N.G.R E: 516957 N: 130630

NOTES:

FIRE SAFETY PLAN:
AFTER REVIEW OF THE FRA, IT HAS BEEN NOTED THAT THE TELECOMS AREA OF ROOFTOP IS A 2-PERSON SITE DUE TO LACK OF ALARMS LOCATED ON ROOF AREA.
STANDARD SAFETY MEASURES TO BE USED WHILST WORKERS ON SITE.

REV	MODIFICATION	BY	CH	DATE
3A	ANTENNA A2 ADDED	AMB	DH	28.10.25
2A	AMEND AS PER COMMENTS	AMB	DH	20.10.25
1A	CONSTRUCTION ISSUE	AMB	DH	14.10.25

telent
Part of M Group

cornerstone

Cell Name	Opt.
TRAVEL LODGE	–

Cell ID No

CSID	– VF	– TEF
1014538	30134VF	N/A
Project No.	– N/A	– N/A
12273973	SWS_CST002	–

Site Address / Contact Details

TRAVEL LODGE
WORTHING ROAD
HORSHAM
WEST SUSSEX
RH12 1SQ

Drawing Title:
PROPOSED SITE PLAN

Purpose of issue:	Dwg Rev:
CONSTRUCTION	
Drawing Number: 201	3A

Surveyed By:	Original Sheet Size:	Pack Issue:
CP	A3	

Drawn:	Date:	Checked:	Date:	
AMB	14/10/25	DH	14/10/25	3A