




Appendix B

1. GRID AND LEVELS BASED ON ORDNANCE DATUM, DERIVED FROM THE NATIONAL GNSS NETWORK. LOCAL SCALE FACTOR 0.99975 APPLIED.
2. TREE AND HEDGE SPECIES HAVE BEEN IDENTIFIED AS ACCURATELY AS POSSIBLE BUT SHOULD BE CROSS CHECKED IN CRITICAL AREAS.

Coordinate Table				
Station	Description	Easting	Northing	Level
S1	ROAD NAIL	510322.934	117069.449	45.668
S2	ROAD NAIL	510259.855	117127.697	47.859
S3	HILTI NAIL	510259.855	117173.133	48.366
S4	ROAD NAIL	510286.671	117270.487	52.008
S5	ROAD NAIL	510225.458	117305.058	51.527
S6	ROAD NAIL	510152.608	117341.321	50.978
S7	PEG	510818.042	117442.314	58.714
S8	PEG	510066.502	117435.937	54.992
S9	PEG	510124.224	117439.937	54.444
S10	PEG	509933.956	117417.214	44.774
S11	PEG	509866.359	117434.559	39.909
S16	ROAD NAIL	510117.084	117163.132	45.829
S17	HILTI NAIL	510220.093	117124.846	48.913

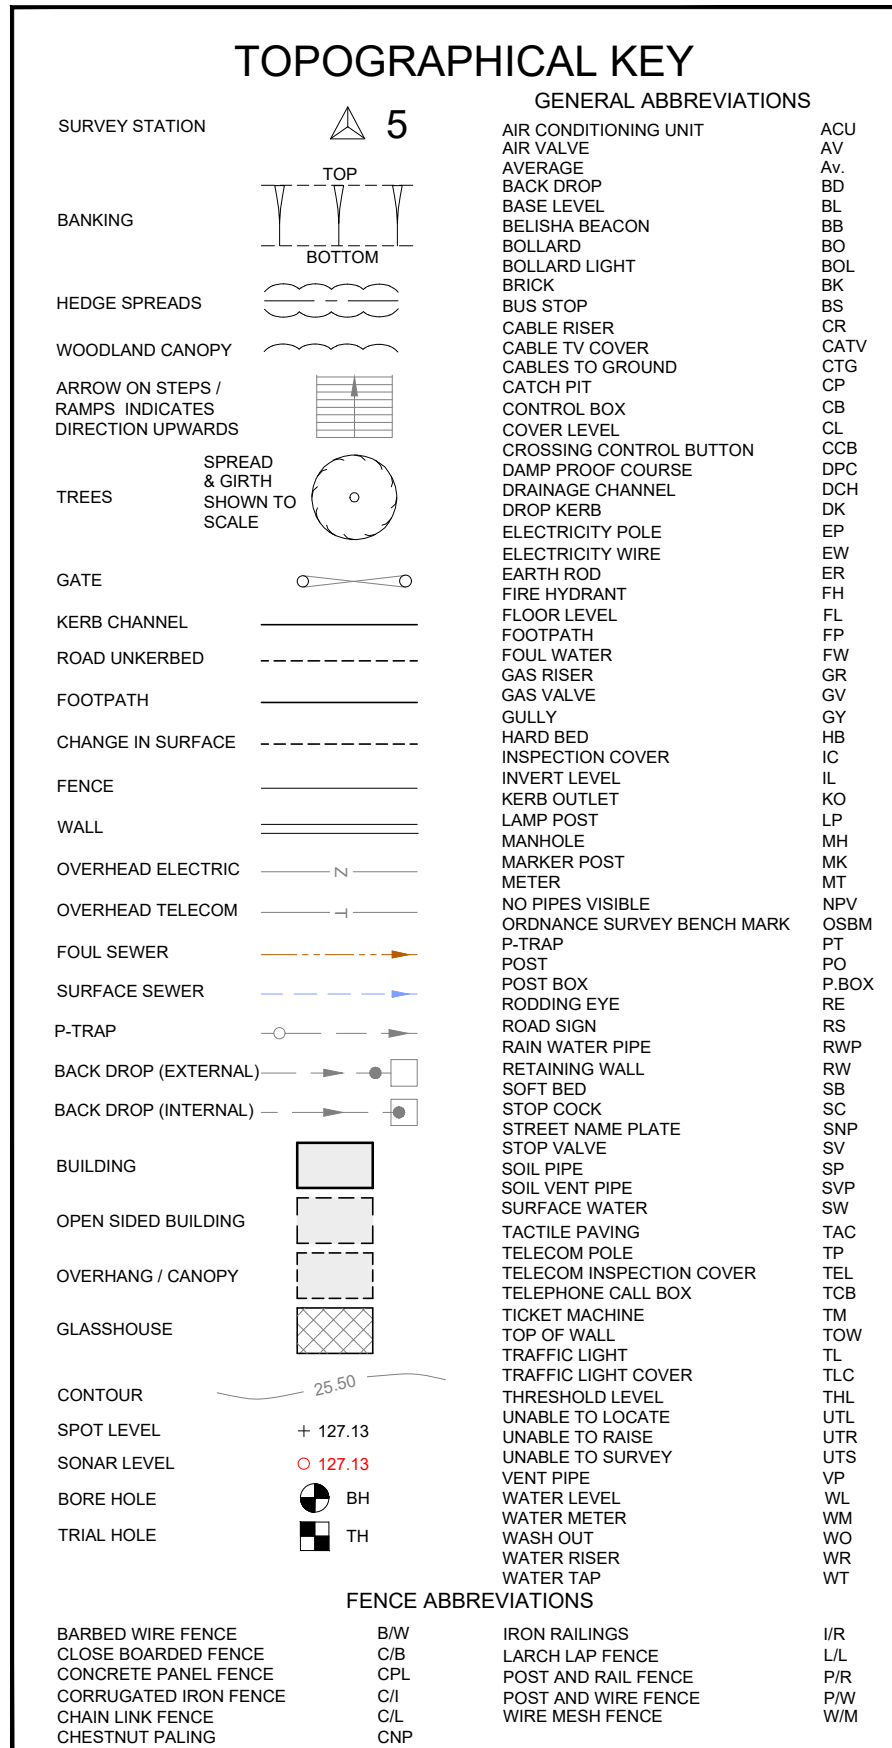

Sheet Layout: (Not to Scale)

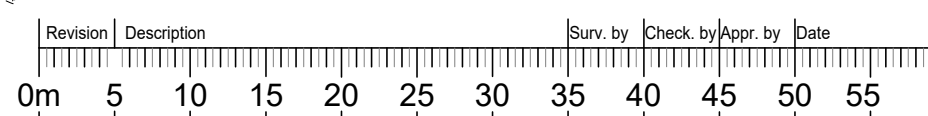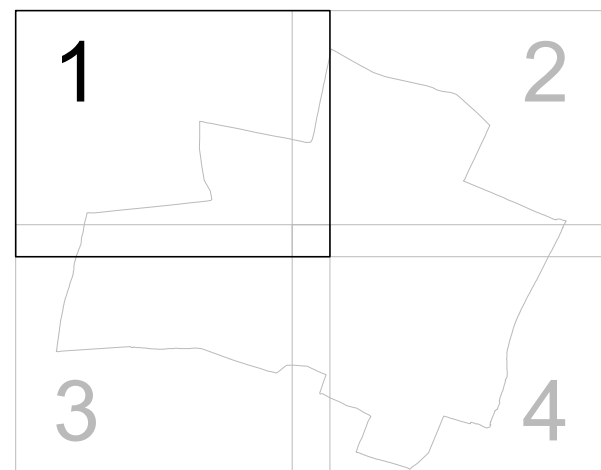

Topographical Survey

Client:



Storrington Road
Abingworth
West Sussex

Scale: 1:500	Sheet Size: A0	Sheet Number: 1	Date: May 2023
Project Number: 32595	Rev: -	Surveyed by: RG/TC/TH/JM	Checked by: AS CP












www.mksurveys.com
www.surveys4bim.co.uk




Head Office: Milton Keynes t: 01908 565561 e: mail@mksurveys.co.uk

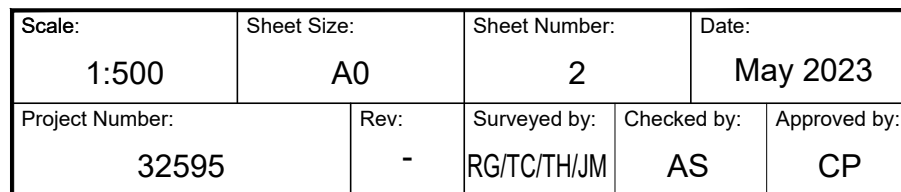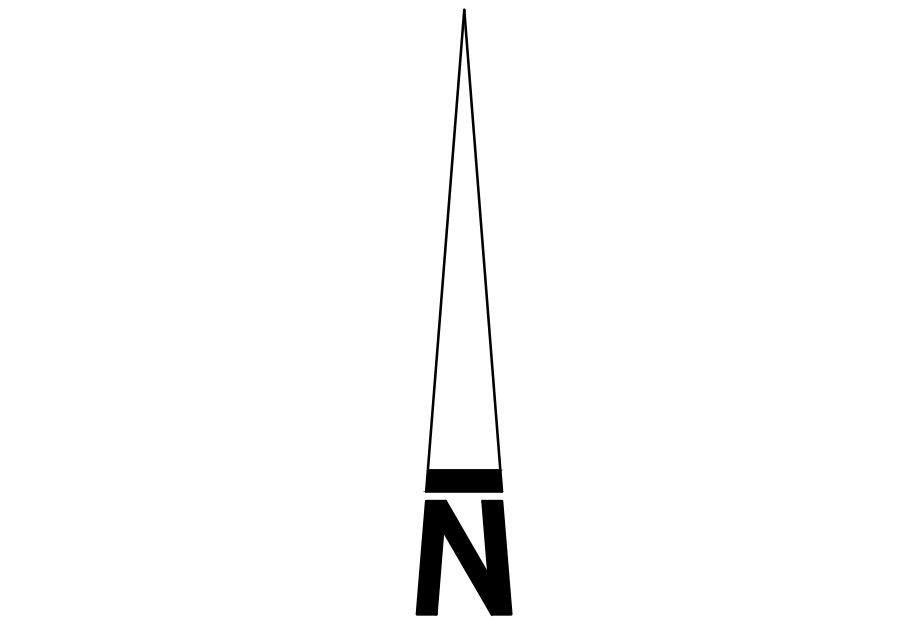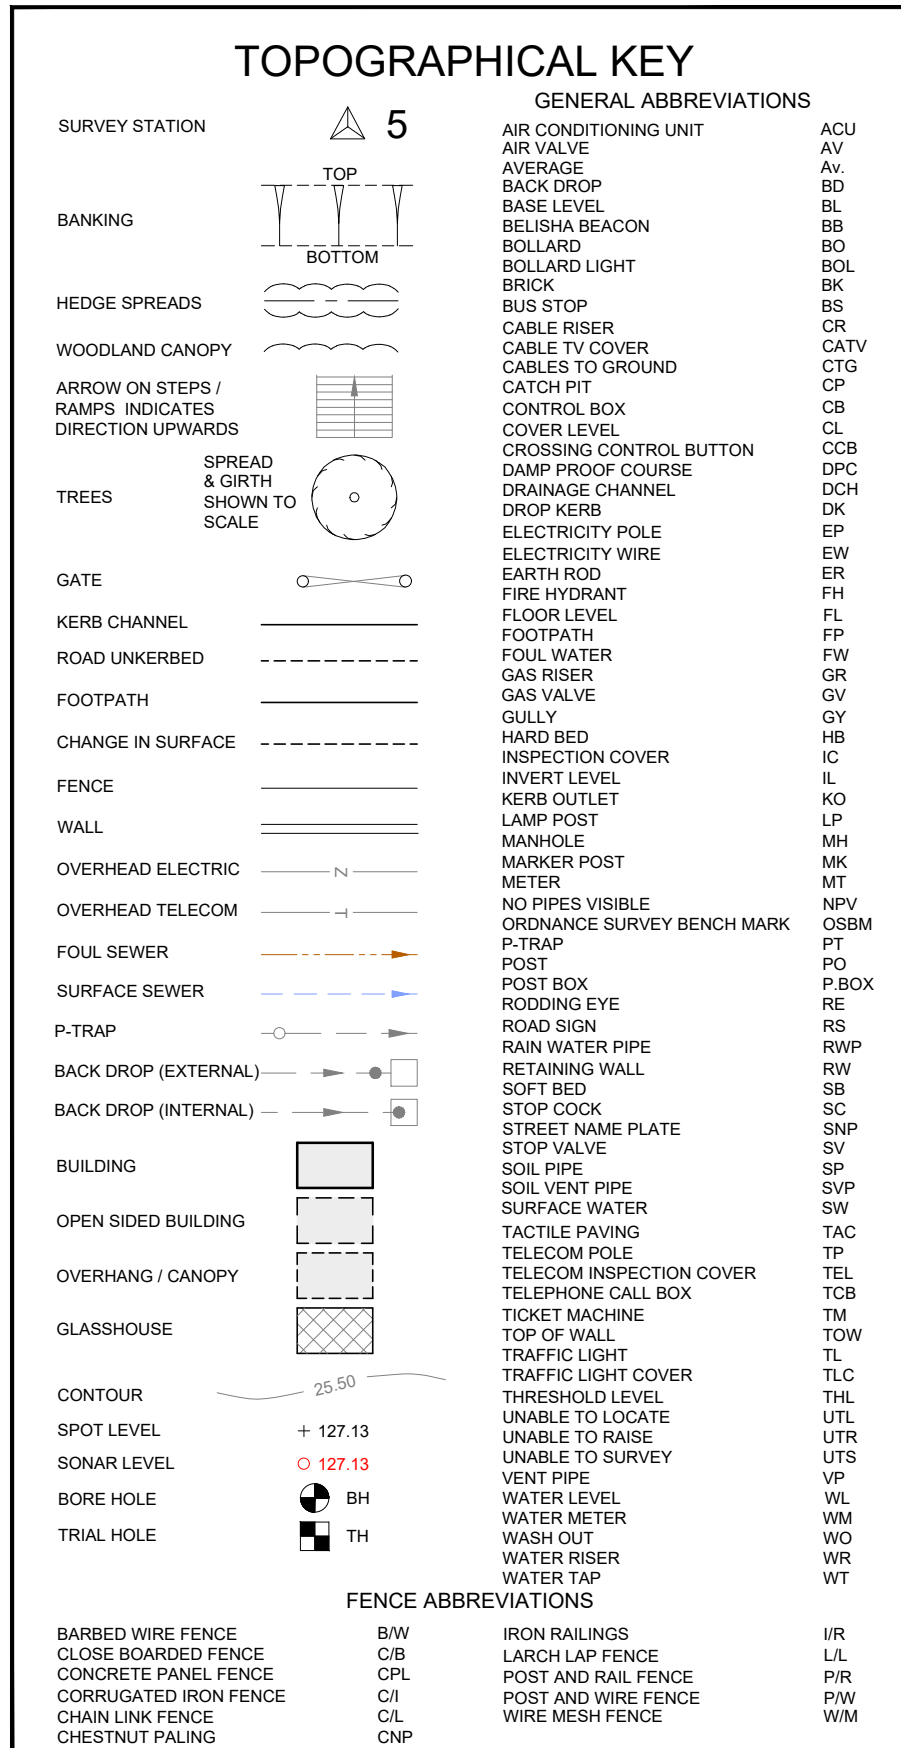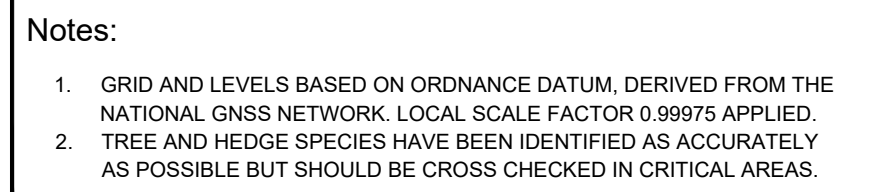

- Notes:
- GRID AND LEVELS BASED ON ORDNANCE DATUM, DERIVED FROM THE NATIONAL OSNI NETWORK. LOCAL SCALE FACTOR 0.99975 APPLIED.
 - TREE AND HEDGE SPECIES HAVE BEEN IDENTIFIED AS ACCURATELY AS POSSIBLE BUT SHOULD BE CROSS CHECKED IN CRITICAL AREAS.

Coordinate Table				
Station	Description	Easting	Northing	Level
S1	ROAD NAIL	510322.934	117069.443	45.686
S2	ROAD NAIL	510347.853	117127.607	47.859
S3	HILTI NAIL	510259.855	117173.133	48.366
S4	ROAD NAIL	510286.671	117270.487	52.008
S5	ROAD NAIL	510225.458	117305.058	51.527
S6	ROAD NAIL	510152.608	117341.321	50.978
S7	PEG	510188.042	117442.314	58.714
S8	PEG	510086.500	117435.837	54.902
S9	PEG	510010.224	117439.664	50.714
S10	PEG	509933.996	117417.214	44.774
S11	PEG	509866.359	117343.559	38.909
S18	ROAD NAIL	510117.084	117163.132	45.829
S17	HILTI NAIL	510220.093	117124.848	46.913

TOPOGRAPHICAL KEY	
GENERAL ABBREVIATIONS	
SURVEY STATION	5
BANKING	TOP
HEDGE SPREADS	WOODLAND CANOPY
ARROW ON STEPS / RAMP INDICATES DIRECTION UPWARDS	TREES
GATE	KERB CHANNEL
ROAD UNBERED	FOOTPATH
CHANGE IN SURFACE	FENCE
WALL	OVERHEAD ELECTRIC
OVERHEAD TELECOM	FOUL SEWER
P-TRAP	BACK DROP (EXTERNAL)
BUILDING	OPEN SIDED BUILDING
GLASSHOUSE	CONTOUR
SPOT LEVEL	SEWAGE LEVEL
BONE HOLE	TRIAL HOLE
BARBED WIRE FENCE	CLOSE BARBED FENCE
CONCRETE PANEL FENCE	CORRUGATED IRON FENCE
CHAIN LINK FENCE	CHESTNUT PALING
IRON RAILINGS	LATCH LIP FENCE
POST AND RAIL FENCE	POST AND WIRE FENCE
WIRE MESH FENCE	

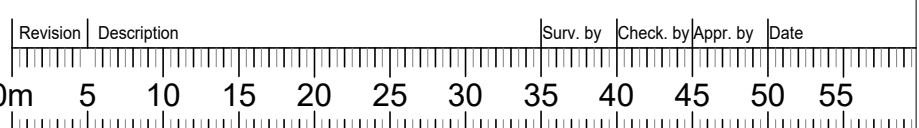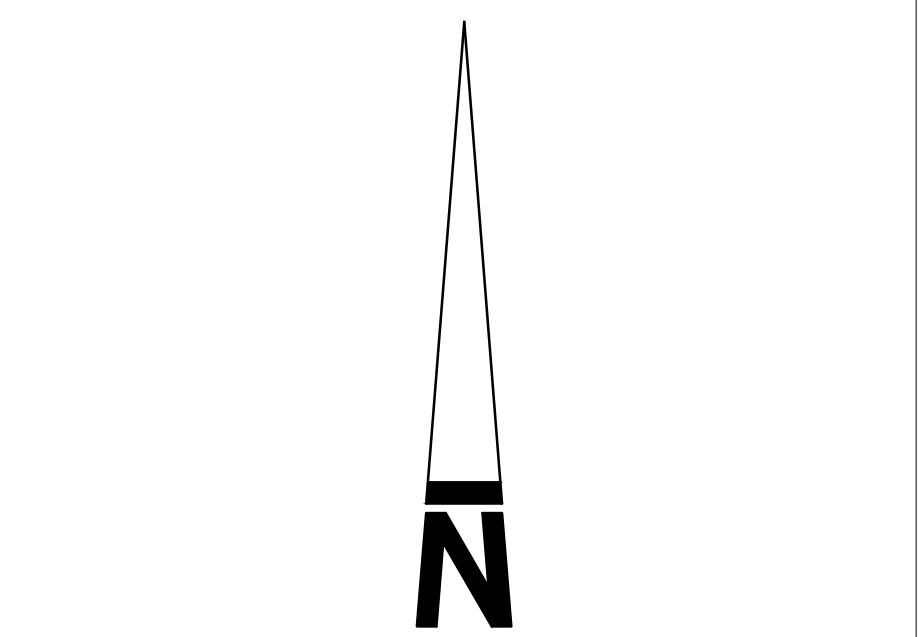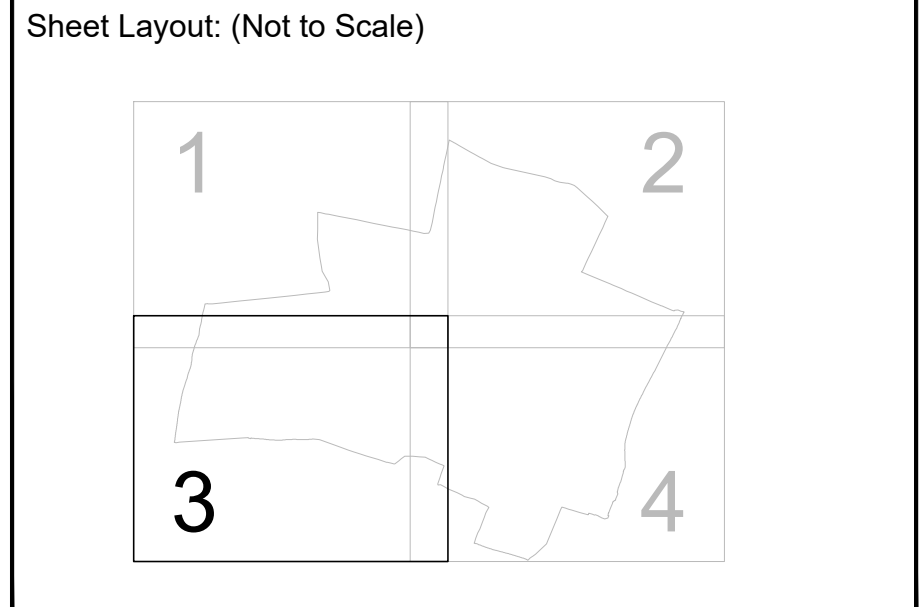

Topographical Survey



Storrington Road
Abingworth
West Sussex

Scale	Sheet Size	Sheet Number	Date
1:500	A0	3	May 2023
Project Number:	32595	Rev: -	RG/TJ/HUM
Surveyed by:	AS	Checked by:	CP



