A4 format

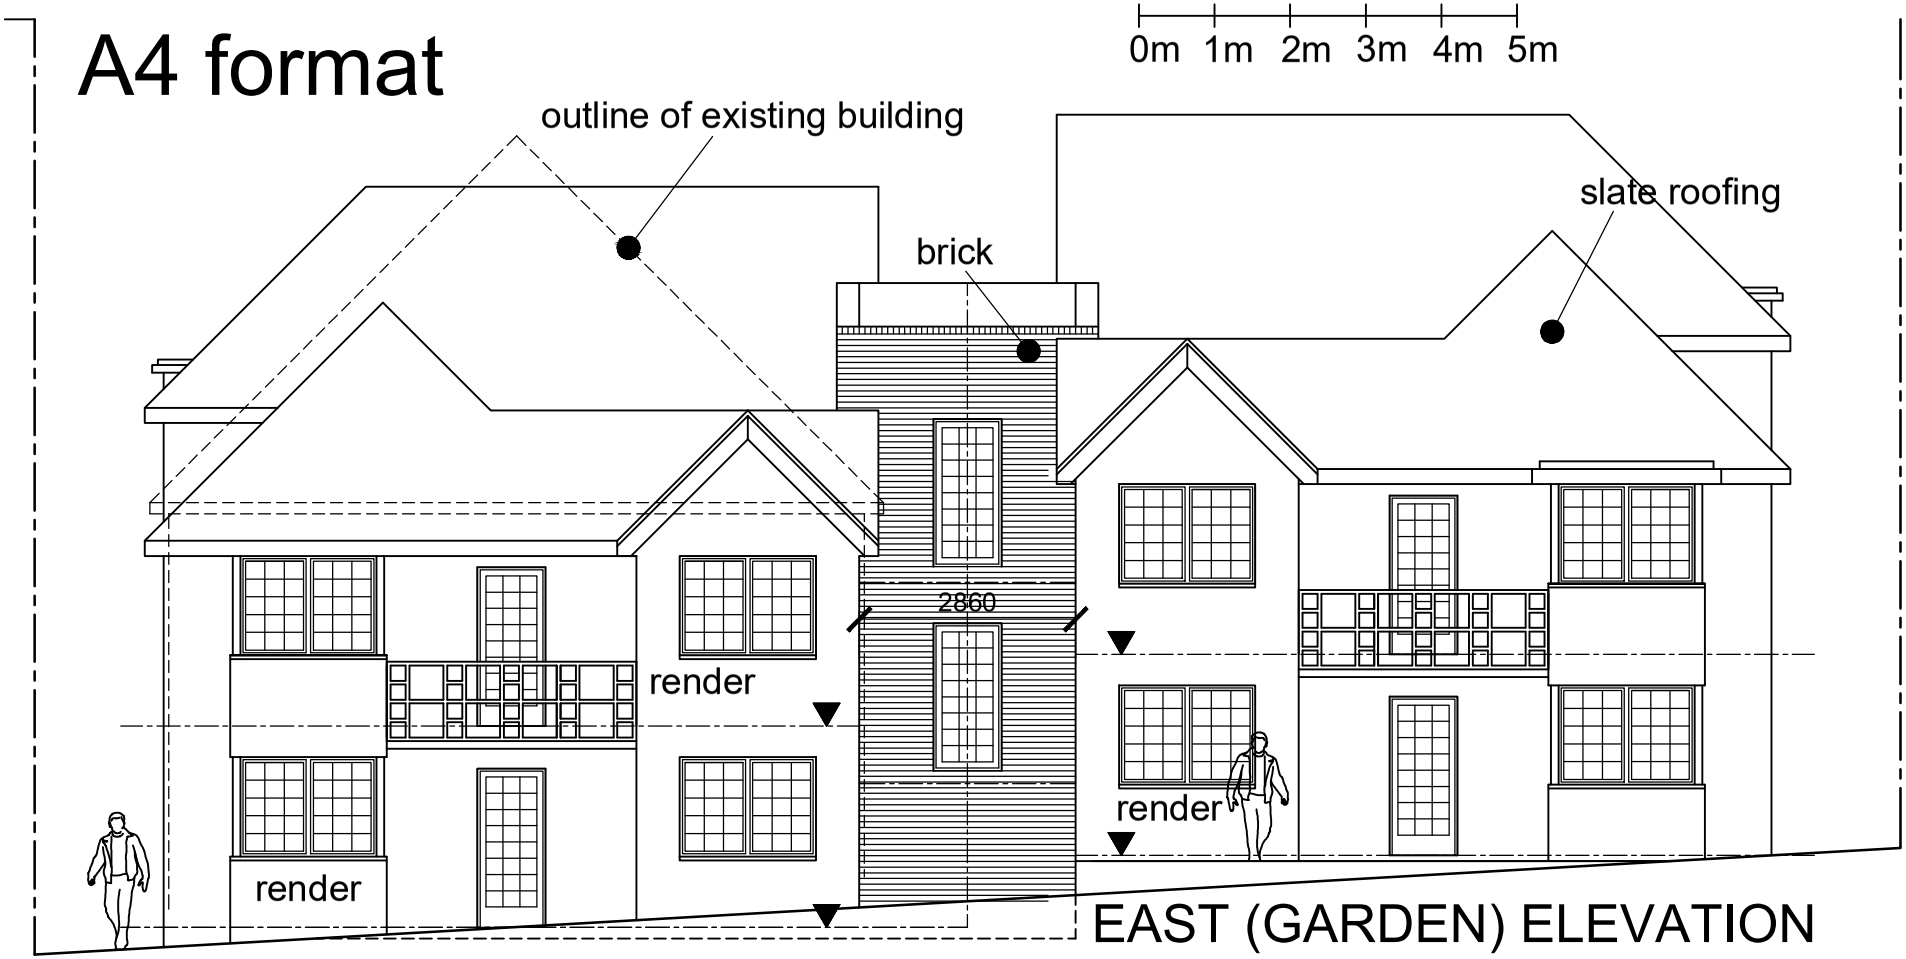

Station Stores, Henfield BN5 9UP

East (garden) elevations 1:100 Jan 2019

Roger Minost RIBA Chates Studio Stonepit Lane Henfield BN5 9QT

438pp08

rev C: 28.02.2020