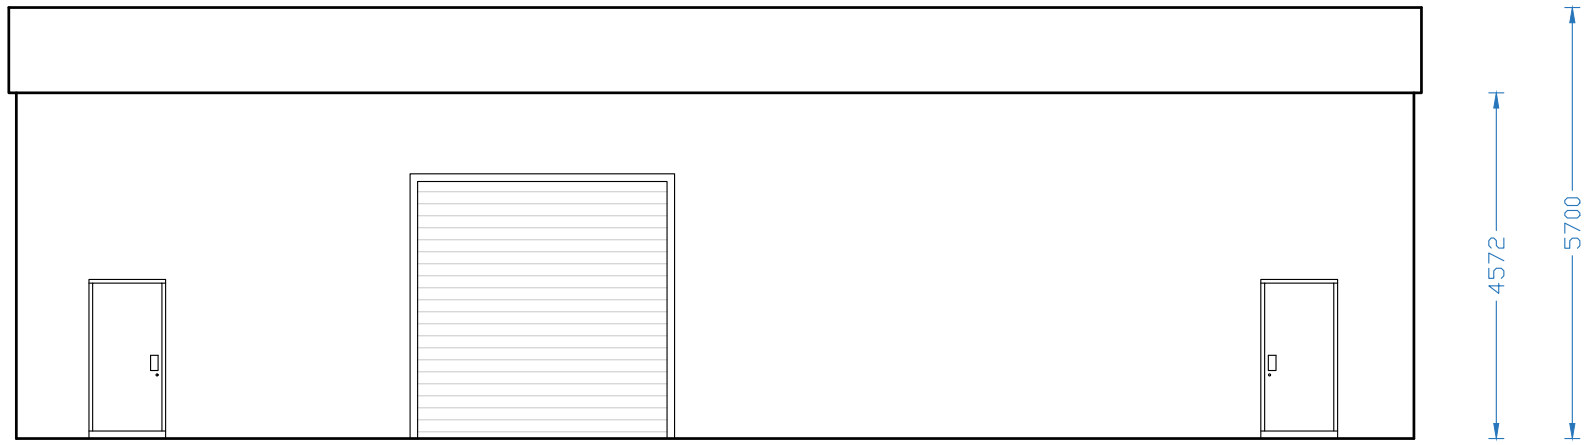

Existing Front (West) Elevation

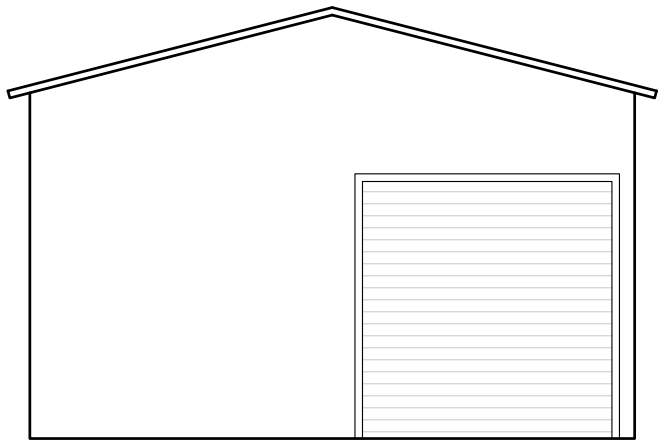

Existing Side (South) Elevation

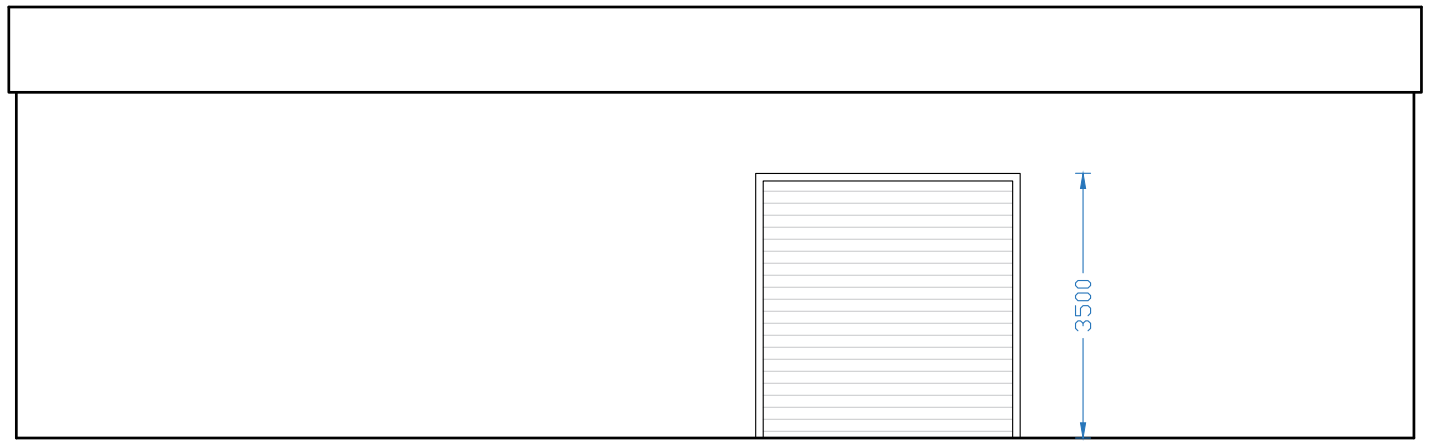

Existing Rear (East) Elevation

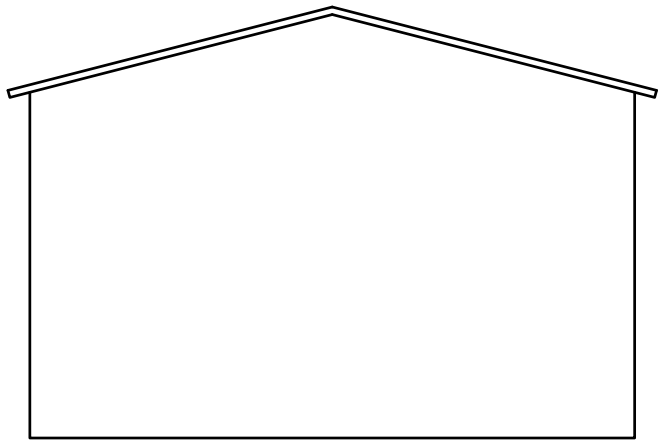

Existing Side (North) Elevation

Scale Bar: 1:100@A3

General Notes

NOTES

1. DO NOT SCALE
2. These drawings are for planning purposes only.
3. All drawings should be checked by a contractor or RIBA qualified architect before construction begins.
4. These drawings are strictly not to be used for construction purposes.

PLANIT CONSULTING

No.	Revision/Issue	Date

Drawing
Existing Elevations

Drawn By
Planit Consulting - LML

Address
Baynards Motor Company
Rowhook Hill Farm
Bognor Road
Broadbridge Heath

Project

Date

Scale
1:100@A3

Sheet
02 of 05