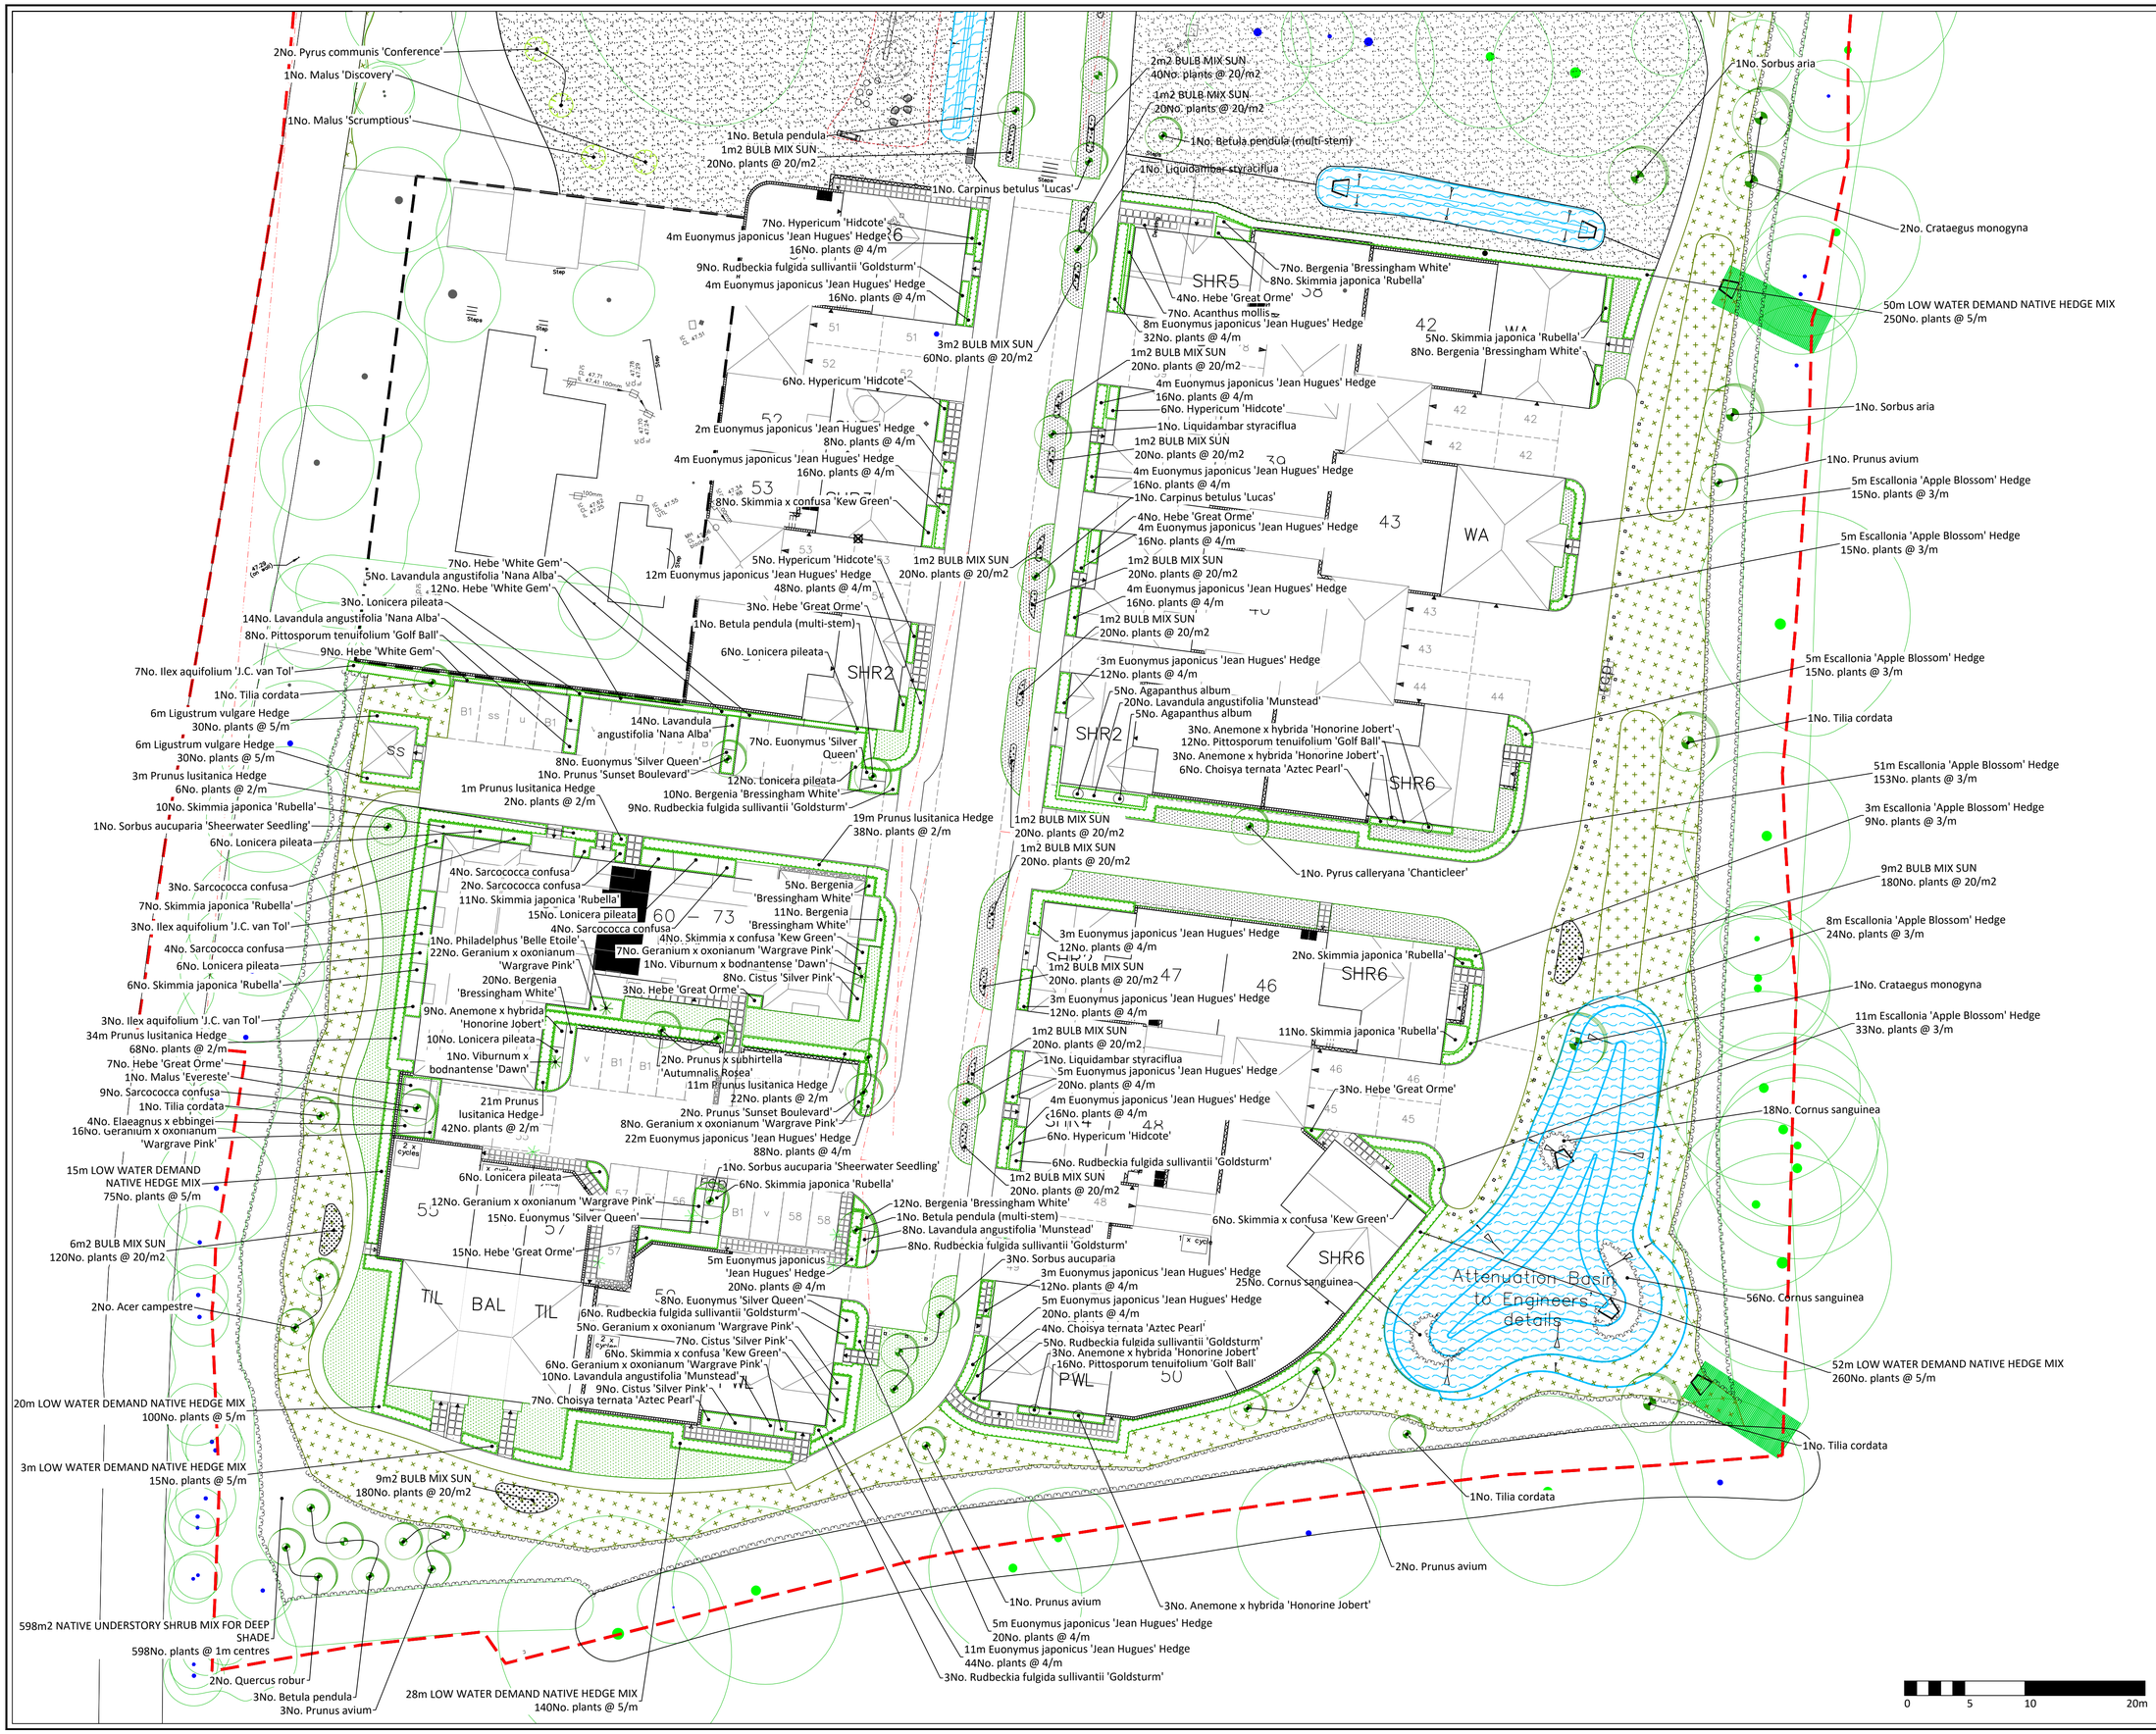

APAL FILE REFERENCE
3424-APA-ZZ-XX-PP-L-2000.dwg

Notes

This drawing is subject to copyright.
Do not scale from this drawing.

Based on drawing by DHA Architecture LTD
Drawing number 102108-BEL-SL-01

North

LEGEND

Application boundary

Existing Trees and Hedgerows to be retained, refer to arboricultural drawings for RPA's and Tree protection

Visibility splays

PROPOSED ELEMENTS

PLANTING

Standard / Extra Heavy Standard Tree, refer to plant schedule

Edible Fruiting Tree, refer to plant schedule

Specimen shrub, refer to plant schedule

Native Mix, refer to plant schedule

Ornamental Shrubs, refer to plant schedule

Native Hedge, refer to plant schedule

Bulb planting

General purpose amenity turf

General purpose meadow mix; EM2 Emorsgate or equivalent

General purpose mown meadow mix; EM2 Emorsgate or equivalent

General purpose amenity seed

Wetland meadow mix; EM8 by Emorsgate or equivalent

Pea shingle gravel

BOUNDARY TREATMENTS

500mm hight timber knee rail

600mm high timber bollards

PLAYABLE FEATURES AND STREET FURNITURE

P1 — Smooth caledonian glacial boulders by CED Natural Stone or similar approved. 250mm minimum spacing

P2 — Timber balancing beam set in grass mounds. Dimension to match spaces between the grass mounds. By Timber Play or similar approved

P3 — Stepping Logs, made of larch with steel foot By Timber Play or similar approved

S1 — Clifton Bench with backrest and armrest by Woodscape or similar approved

B1 B2 — Litter (B1) and recycling bin (B2) - 580 x 580 x 950 mm, timber bin, by Woodscape or similar approved

Rev	Description	Date	Drawn	Checked
P04	Minor coordination with drainage strategy	13/01/26	TB	TB
P03	Layout update with Place Services comments 28/11/25	12/01/26	TB	TB
P02	Amendment to new layout	02/10/25	CS	TB
P01	Planning issue	05/09/25	CG	TB
P00.01	First issue	15/08/25	CG	TB

Drawing Status
PLANNING

Allen Pyke
020 8549 3434
www.allenpyke.co.uk
design@allenpyke.co.uk
A registered practice of the Landscape Institute

Client
Bellway Homes Limited (South London)

Scale
1:250@A1

Project
Land at Woodfords
Shipley Road, Southwater

Project No
3424

Drawing Title
Planting Plan 3

Date
15/08/25

By/Chk
CG/TB

Drawing Number
3424-APA-ZZ-XX-PP-L-2003

Revision
P04