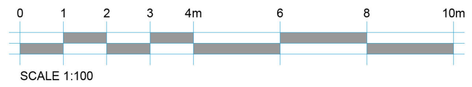

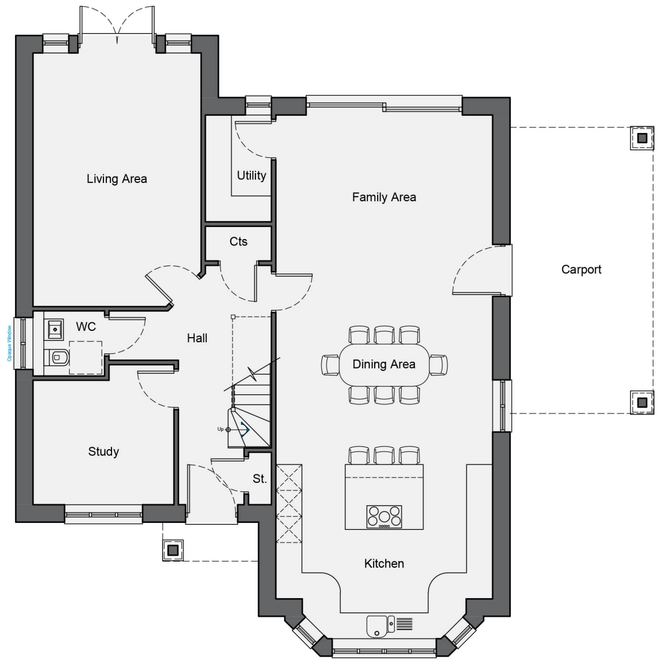

Ground Floor Plan

GIA - 114.8m² (1,236ft²)

TOTAL GIA - 212.7m² (2,290ft²)

First Floor Plan

GIA - 97.9m² (1,054ft²)

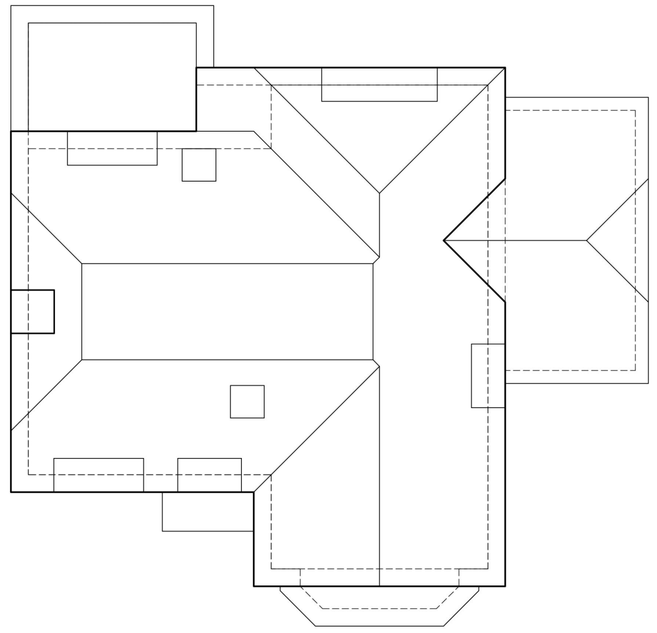

Roof Plan

Front Elevation

Side Elevation

Rear Elevation

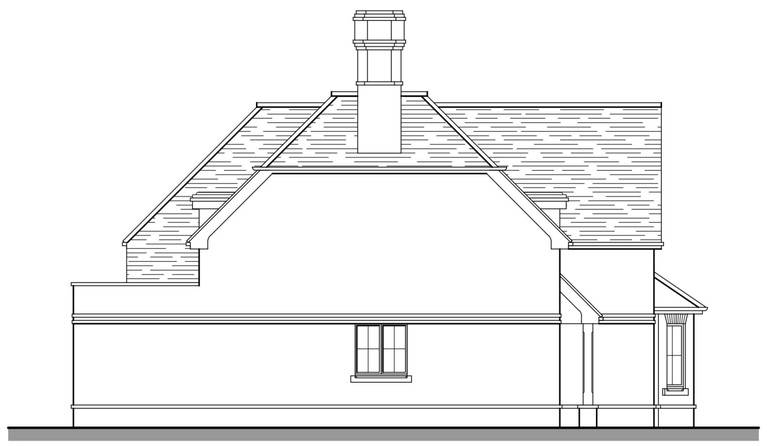

Side Elevation

PLANNING APPLICATION DRAWING

REV.	DATE	REVISIONS:	REV.	DATE	REVISIONS:

© COPYRIGHT EXISTS ON THE DESIGNS AND INFORMATION SHOWN ON THIS DRAWING
This drawing may be scaled or cross referenced to the scale bar for planning application purposes only. Do not scale for any other purpose,use figured dimensions only.Subject to site survey and all necessary consents.
All dimensions to be checked by user and any discrepancies,errors or omissions to be reported to Twenty20 Architecture Ltd before work commences.This drawing is to be read in conjunction with all other relevant materials.

CLIENT: BRUCKLAND DEVELOPMENTS		PROJECT: LAND SOUTH OF THE BOWLING CLUB, THE DAISEY CROFT, HENFIELD, BN5 9RN	
SCALE: 1:100 (A1 ORIGINAL)		DRAWING: PLOT 08 PROPOSED PLANS & ELEVATIONS	
DRAWN: CdeO	JOB NO:	DRAWING NO:	REVISION:
DATE: OCT' 25	25 - P0315	117	A

TWENTY-20
: Architecture
: Planning
: Vision
+44 (0) 1344 513514
admin@2020architecture.co.uk
www.2020architecture.co.uk
Old Boundary House, London Road, Sunningdale, Berkshire, SL5 0DJ