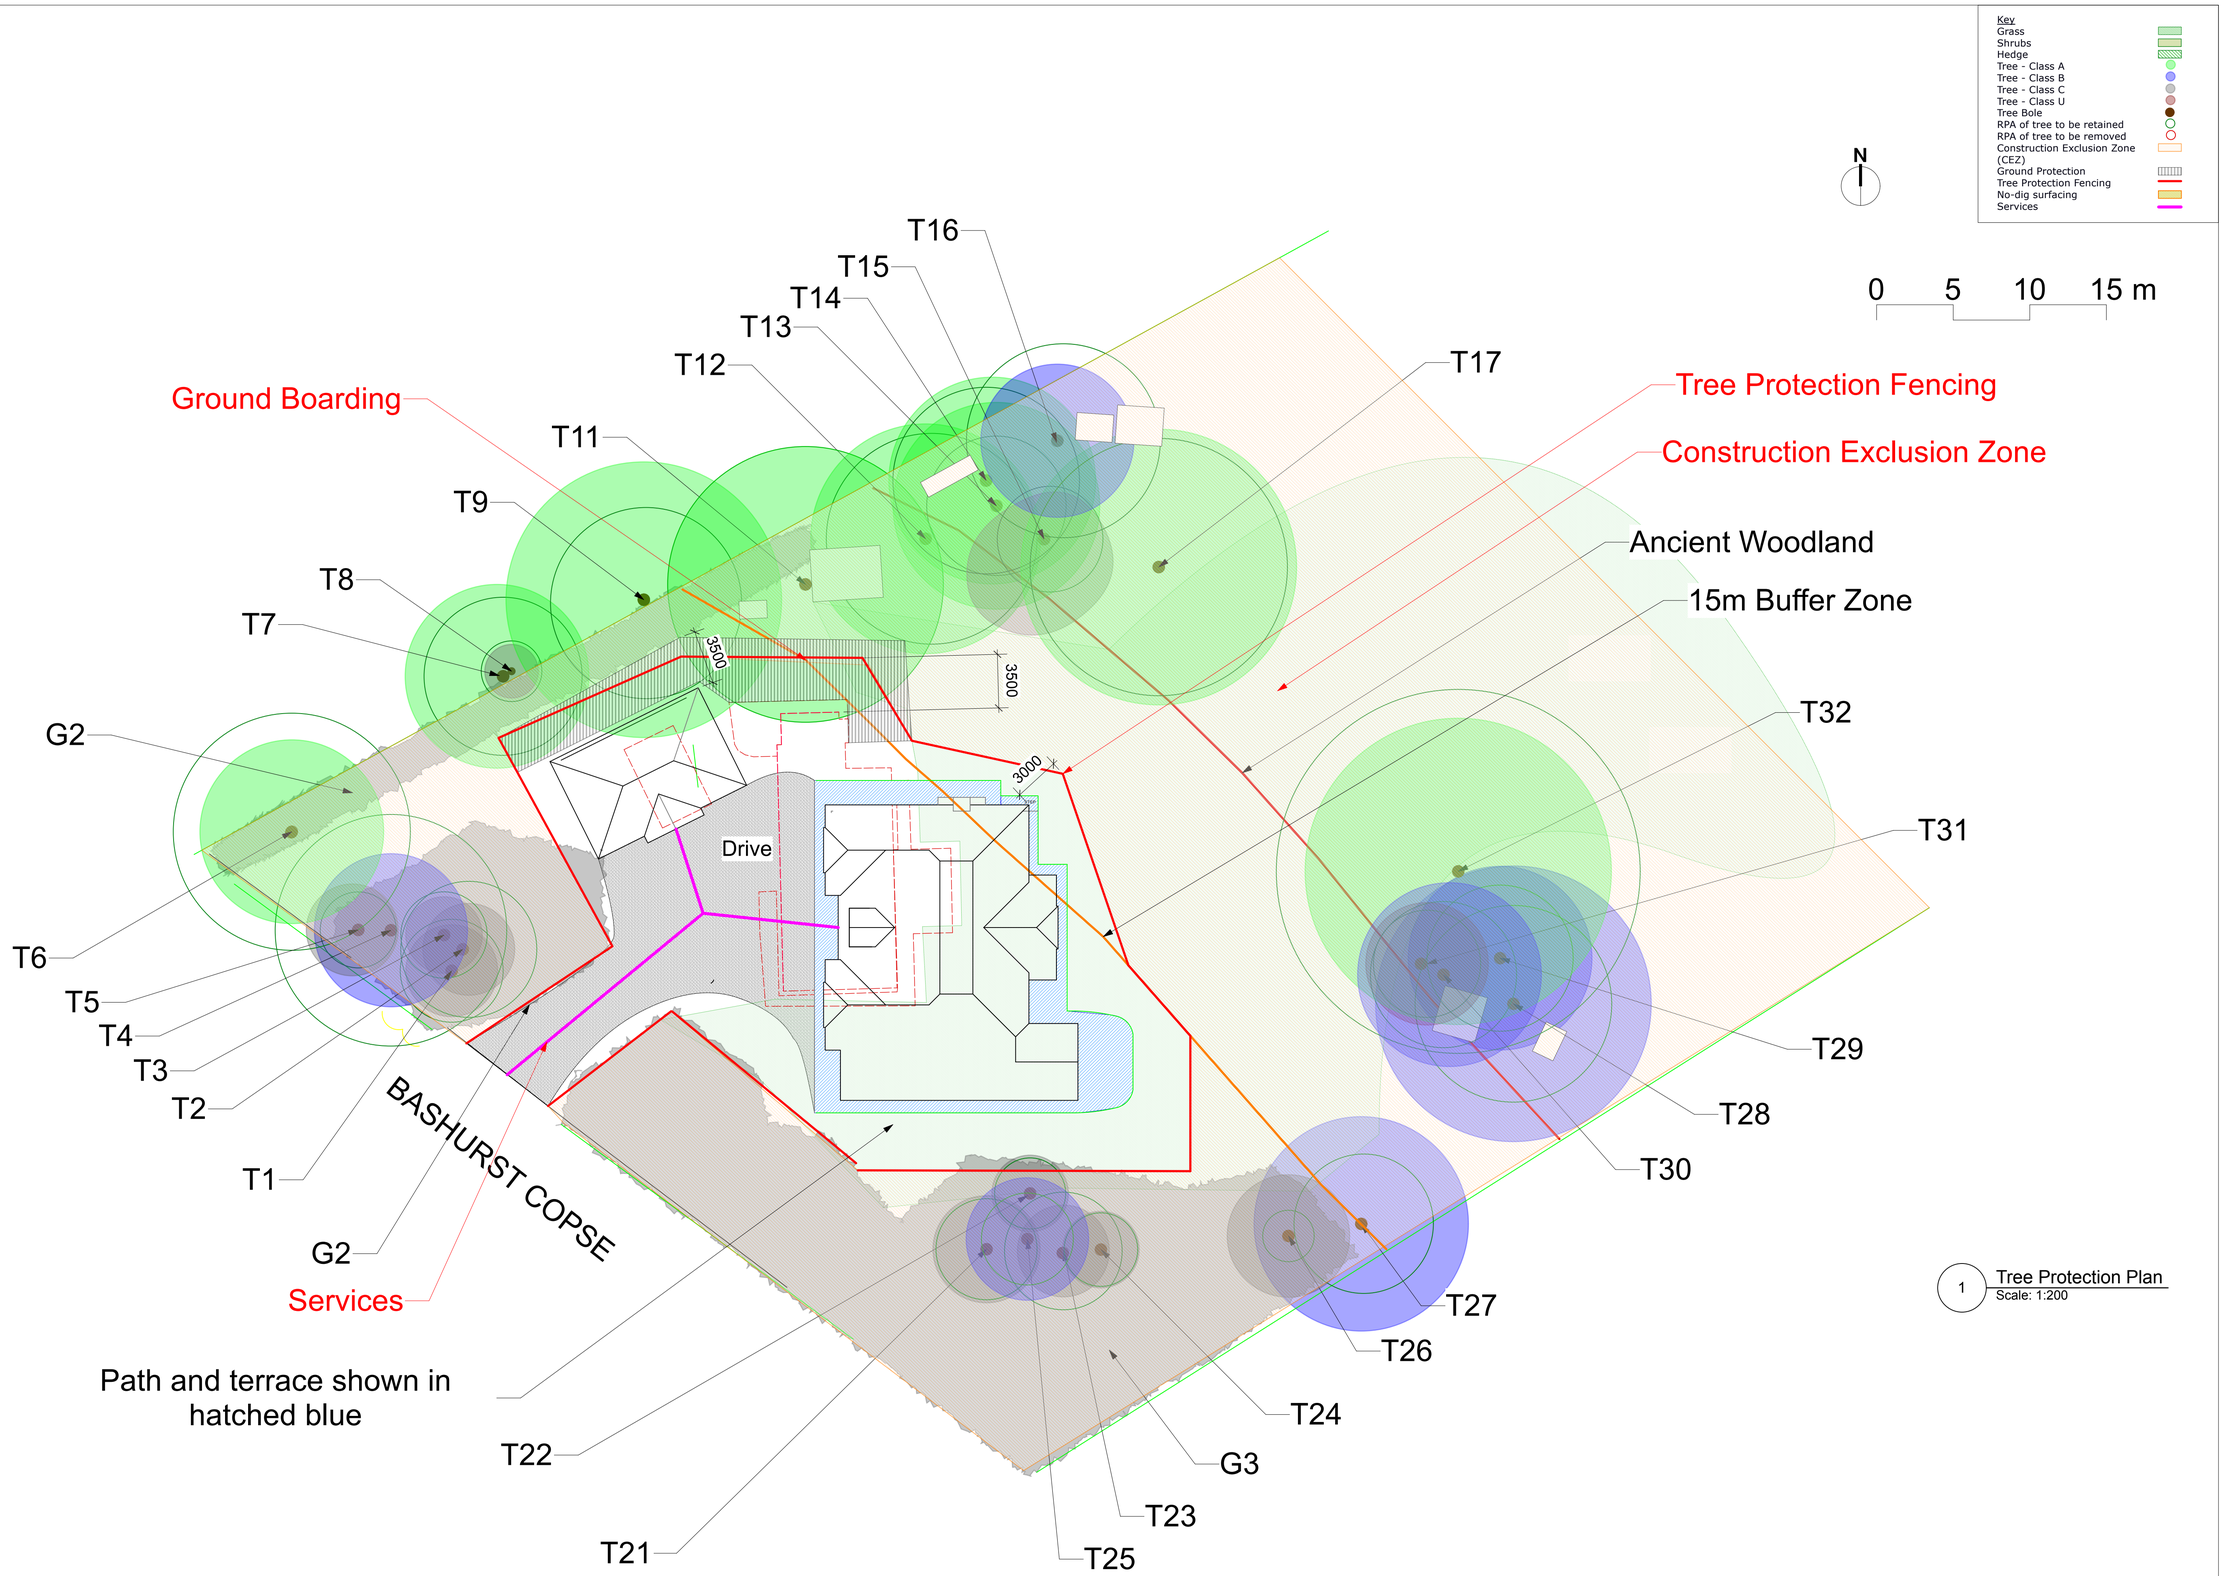

1 Tree Protection Plan
Scale: 1:200

No.	Date	Revision Notes	Zone	Approvals	No.	Date	Issue Notes
A	28/05/2025	Services shown Dimensions of protection shown		BH			

Design Firm: Barry Holdsworth Ltd

Consultant: Barry Holdsworth
07968 298385

Project Title: Bowood Bashurst Copse Itchingfield
West Sussex RH13 0NZ

Drawing Title: Tree Protection Plan

Project Manager:
Drawn By: Barry Holdsworth
Reviewed By:
Date: 28/05/2025
CAD File Name:

Project ID: Tree Survey
Scale: 1:200@A1
Drawing No.: Sht-2
of
1