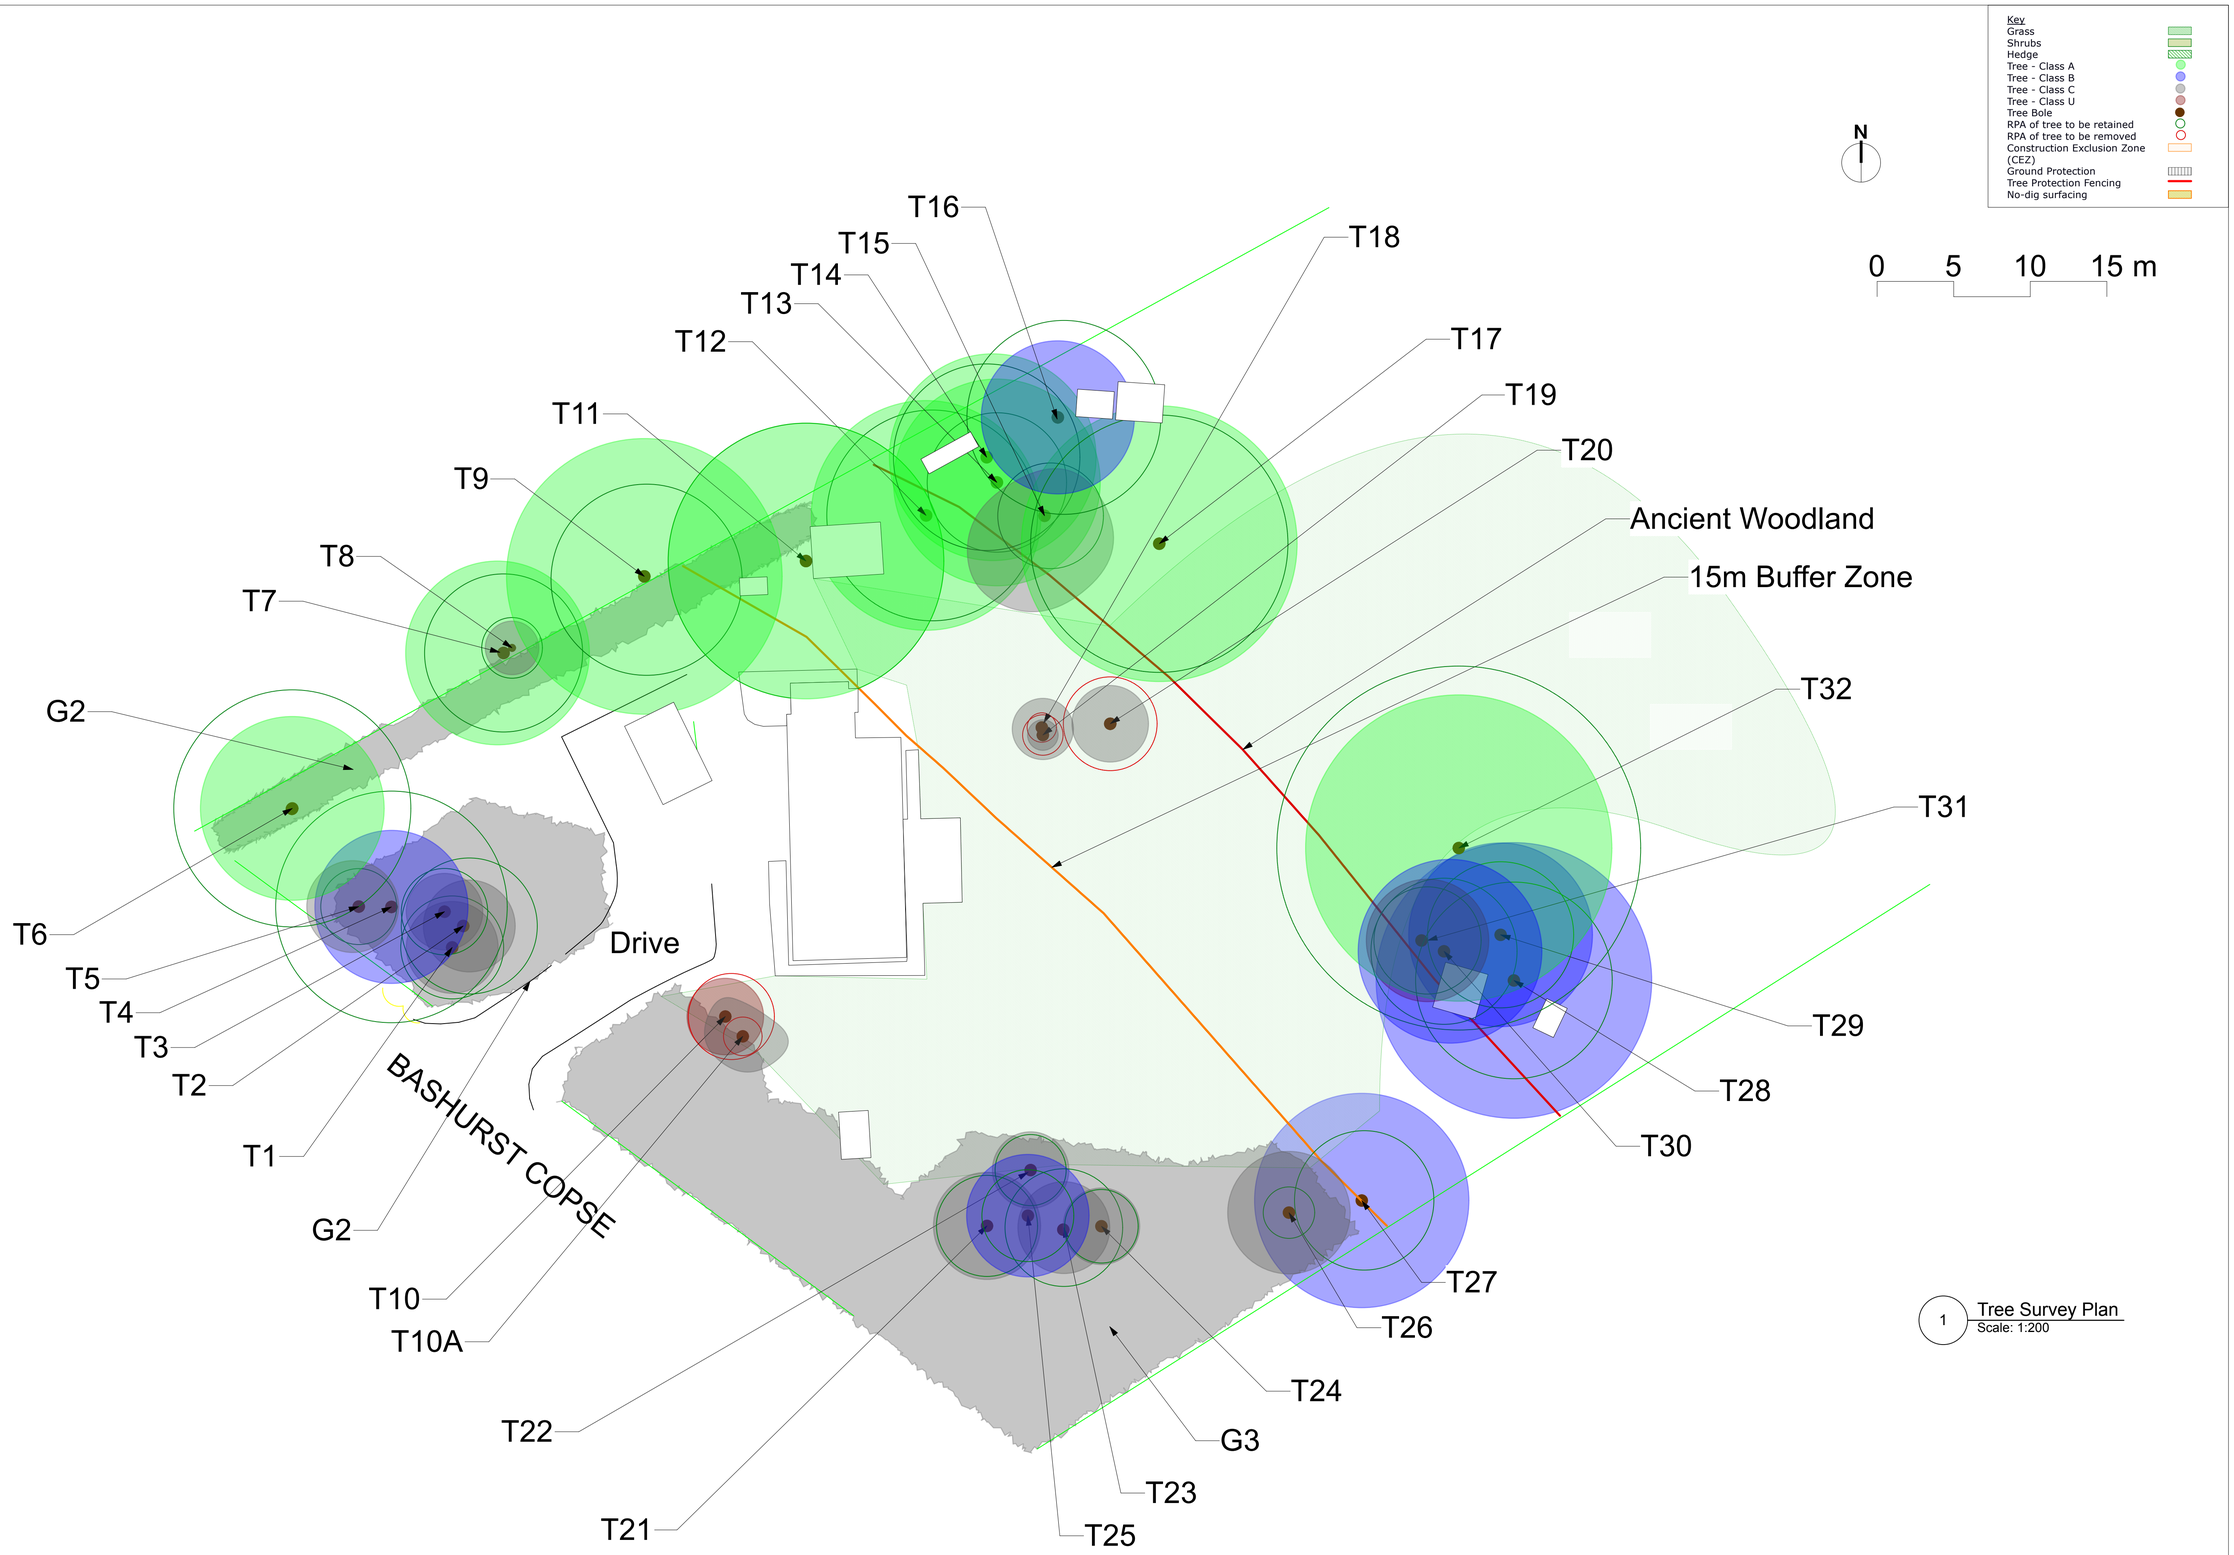

1 Tree Survey Plan
Scale: 1:200

No.	Date	Revision Notes	Zone	Approvals	No.	Date	Issue Notes
A	13/02/2025	Update parking area		BH			

Design Firm: Barry Holdsworth Ltd

Consultant: Barry Holdsworth 07968 298385

Project Title: Bowood Bashurst Copse Itchingfield West Sussex RH13 0NZ

Drawing Title: Tree Survey Plan

Project Manager: Barry Holdsworth

Reviewed By:

Date: 04/04/2025

CAD File Name:

Project ID: Tree Survey

Scale: 1:200@A1

Drawing No.: Sht-1 of 1