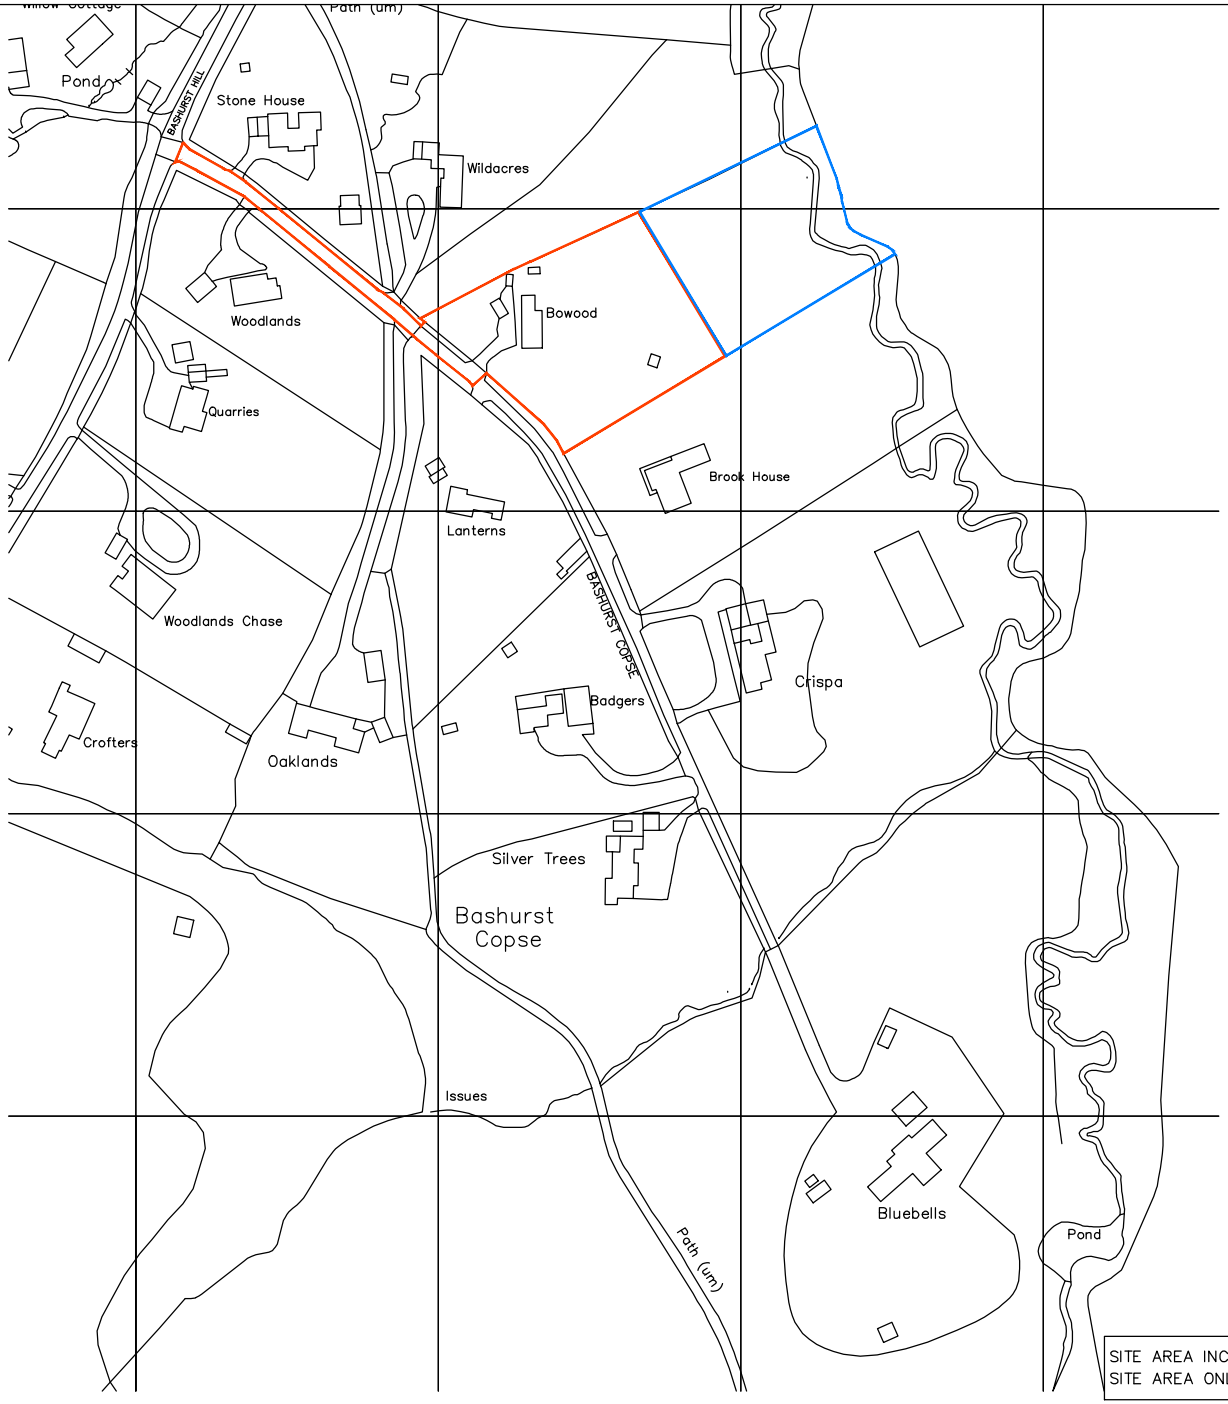

SITE AREA INC. ROAD = 4700 SQ.M/ 0.47 HECTARES
SITE AREA ONLY = 4113 SQ.M/ 0.41 HECTARES

Crown Copyright and database rights 2024. OS AC0000814278 National Map Centre. Purchased 23/07/2024 1 year licence.

1/2500 0 10 20 30 40 50 100 150 200 250

THIS DRAWING SHOULD BE READ IN CONJUNCTION WITH ANY OTHER RELEVANT DRAWINGS AND THE CONSTRUCTION MANUAL
THE BUILDER SHOULD CHECK ALL LEVELS AND SITE DIMENSIONS BEFORE WORK STARTS AND NOTIFY SCANDIA OF ANY DISCREPANCY
IF IN DOUBT PLEASE ASK

© COPYRIGHT IN THIS DRAWING AND WORK EXECUTED IS AND REMAINS THE PROPERTY OF SCANDIA-HUS LIMITED AND OR ITS SUBSIDIARIES IN ACCORDANCE WITH THE PROVISIONS OF THE COPYRIGHT ACT. PERMISSION TO PRODUCE COPIES OR MODIFIED DRAWINGS IN WHOLE OR IN PART FOR ANY PURPOSE SHOULD BE OBTAINED FROM SCANDIA-HUS LIMITED & ANY SUCH REPRODUCTIONS SHOULD INCLUDE THIS & THE FOREGOING STATEMENT

REV	DESCRIPTION	DATE	DRN	CHK
A	UPDATE WITH OS MAP	29/07/24	CC	
B	SITE AREA ADDED + ROAD	23/10/24	CC	
C	SITE AREA ONLY ADDED	25/10/24	CC	
D	BOUNDARY & AREA MODS	5/11/24	LW	

scandiahus
SCANDIA-HUS BUSINESS PARK,
FELCOURT ROAD, FELCOURT, EAST GRINSTEAD,
WEST SUSSEX, RH19 2LP : TEL 01342 838060

FOR
STEVE & JO JEFFERIES

SITE
BOWOOD, BASHURST COPSE
ITCHINGFIELD, WEST SUSSEX
RH13 0NZ

TITLE
LOCATION PLAN

C/No. 8318
O/No.
SCALE 1:2500@A4
DRAWN CC
DATE 07/24
DRAWING NUMBER L01
REV D