SITE LOCATION PLAN 1:1250

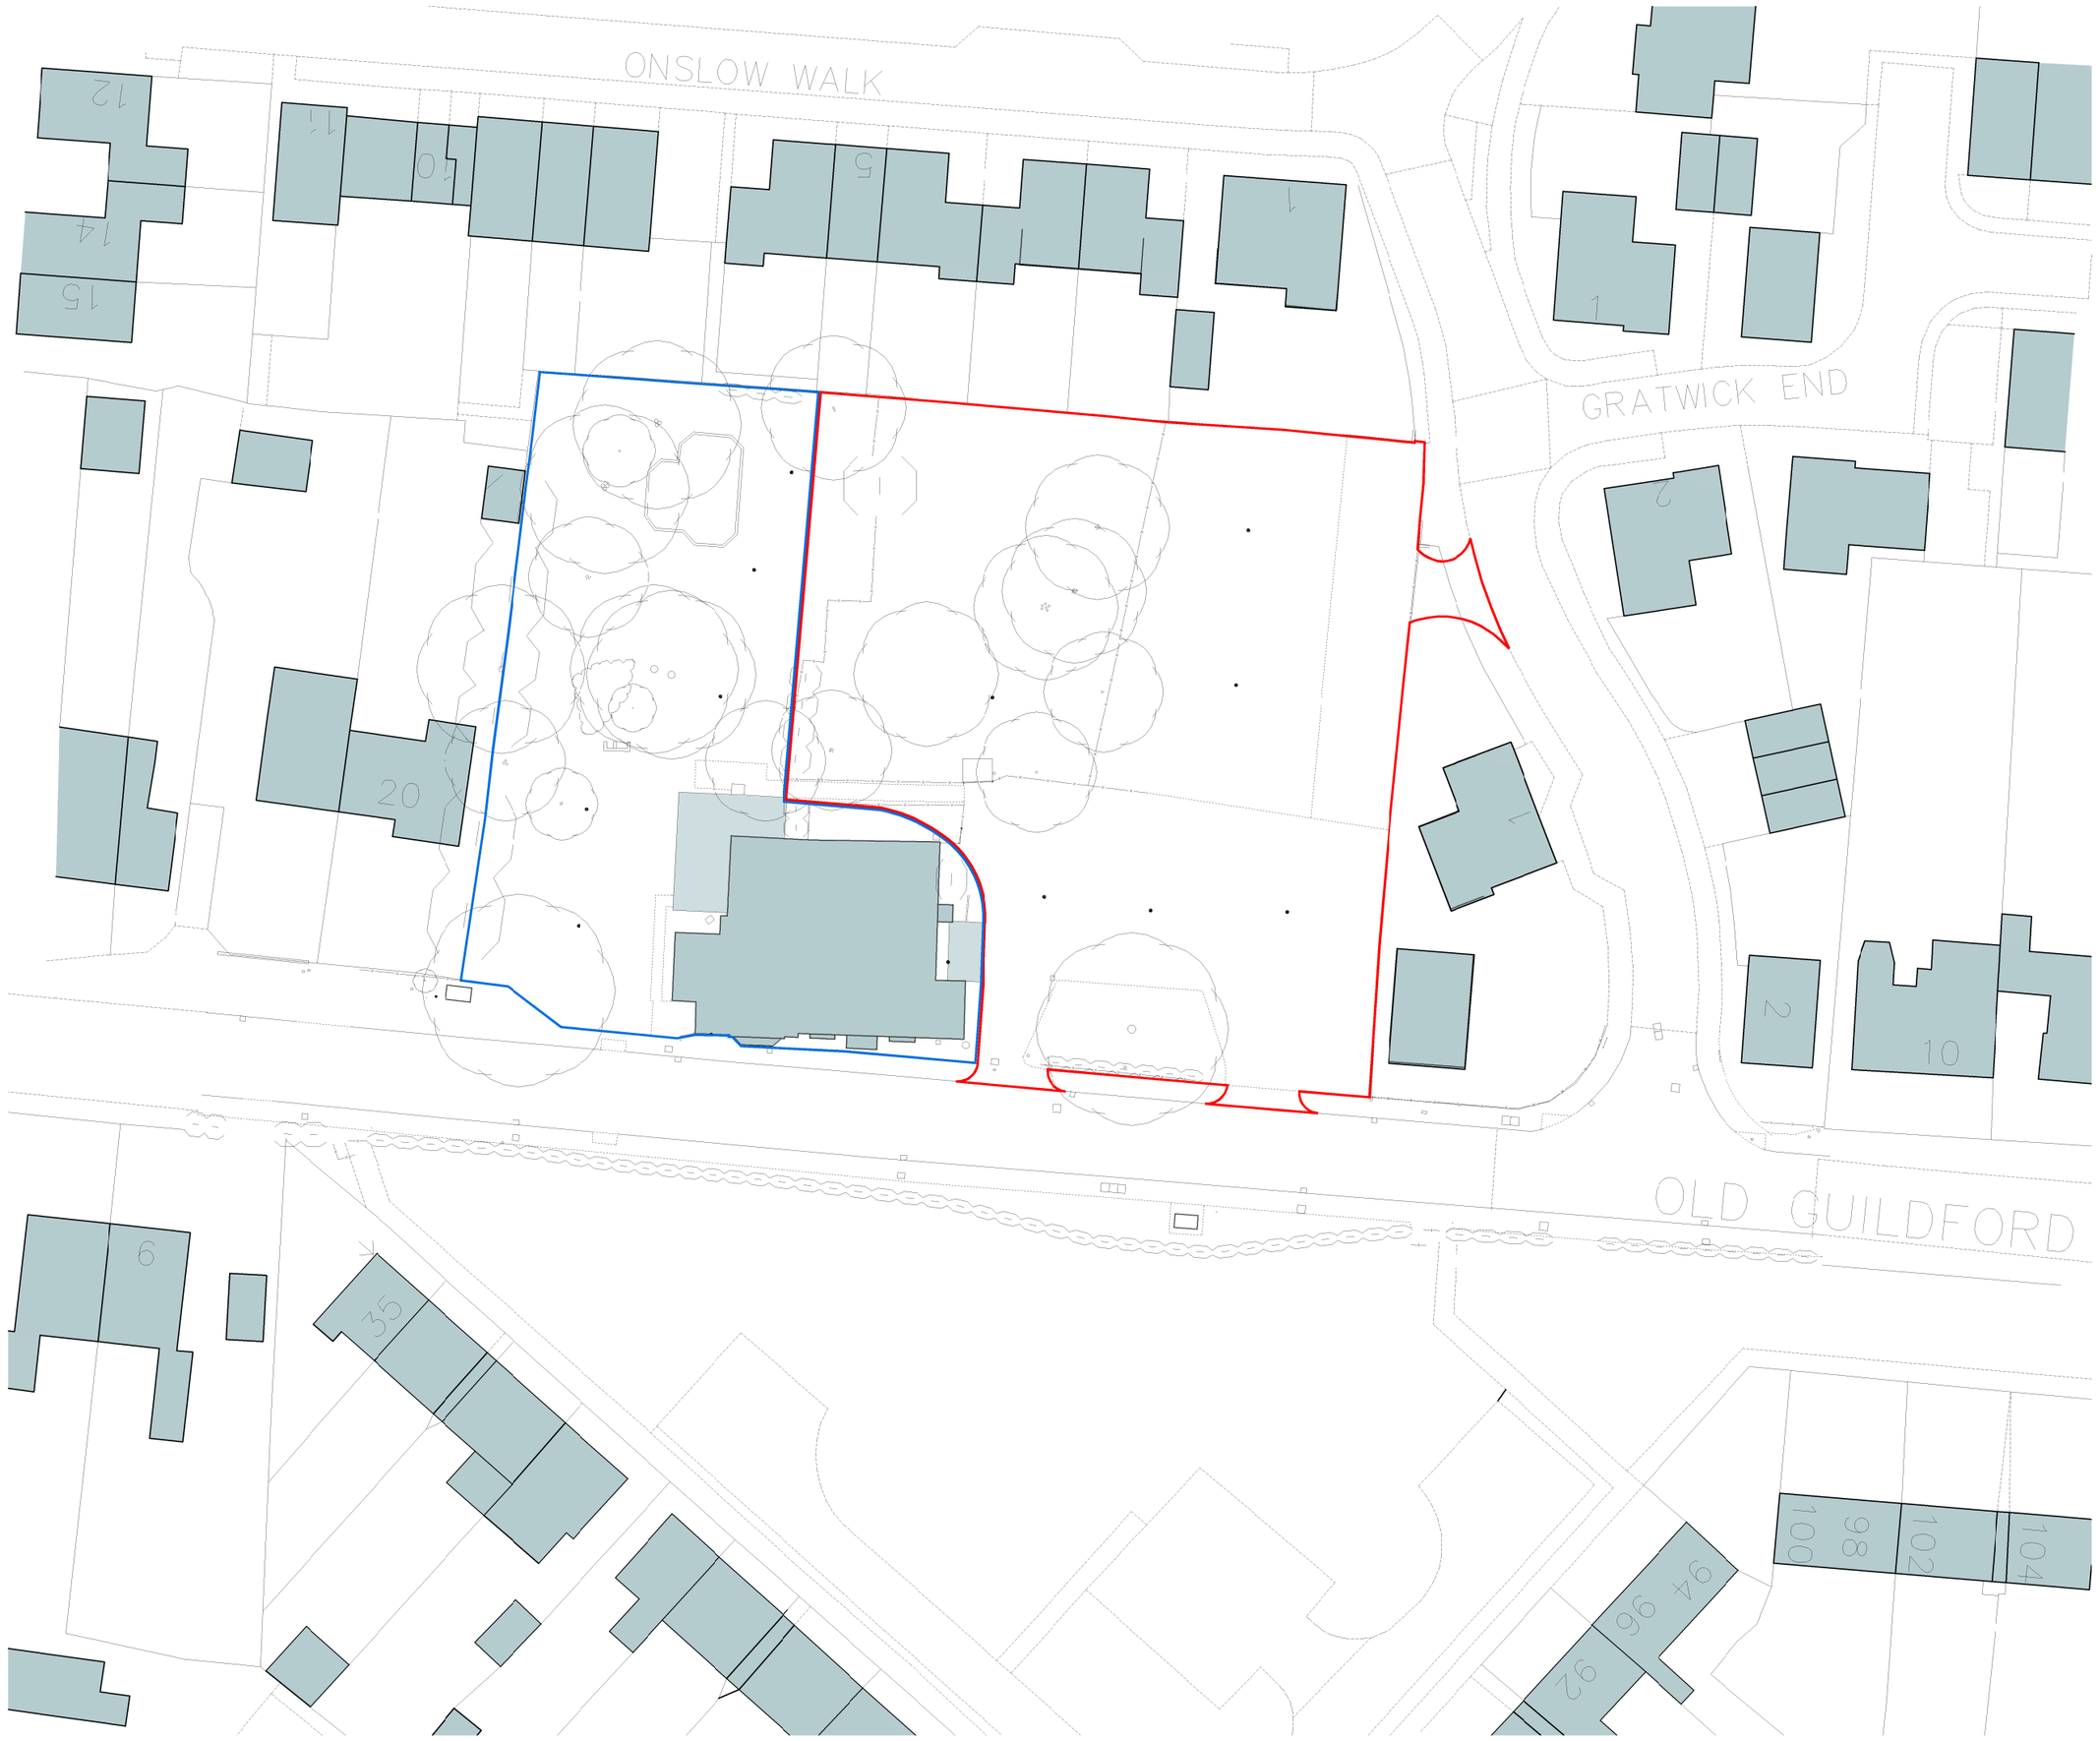


EXISTING SITE PLAN 1:500

scale 1 1:1250 0 25 50 m

scale 2 1:500 0 10 20 m

scale 3

**do not scale from this drawing,**
use dimensions only, all discrepancies to be reported to the architect.

**copyright reserved.**
This drawing may only be used for the client and location specified, it may not be copied or disclosed to any third party without prior written permission from rickett architects ltd.

rickett architects
1 6 8 p a r a d e
l e a m i n g t o n s p a
c v 3 2 4 a e
www.rickettarchitects.com
+44 (0)1926 291010
studio@rickett.co.uk

| | | | | | |
|---|---|---|---|---|---|
| dwg no | Ra | 3357 | s3 | 000 | |
| client | Stonegate Group | | | | |
| project | The Shelley Arms<br>16-18 Old Guildford Road<br>Horsham RH12 3JU | | | | |
| title | site location plan & existing site plan | | | | |
| date | 08.08.22 | scale | varies | | |
| drawn | AMB | check | DR | size | A2 |

planning

stage 3

north