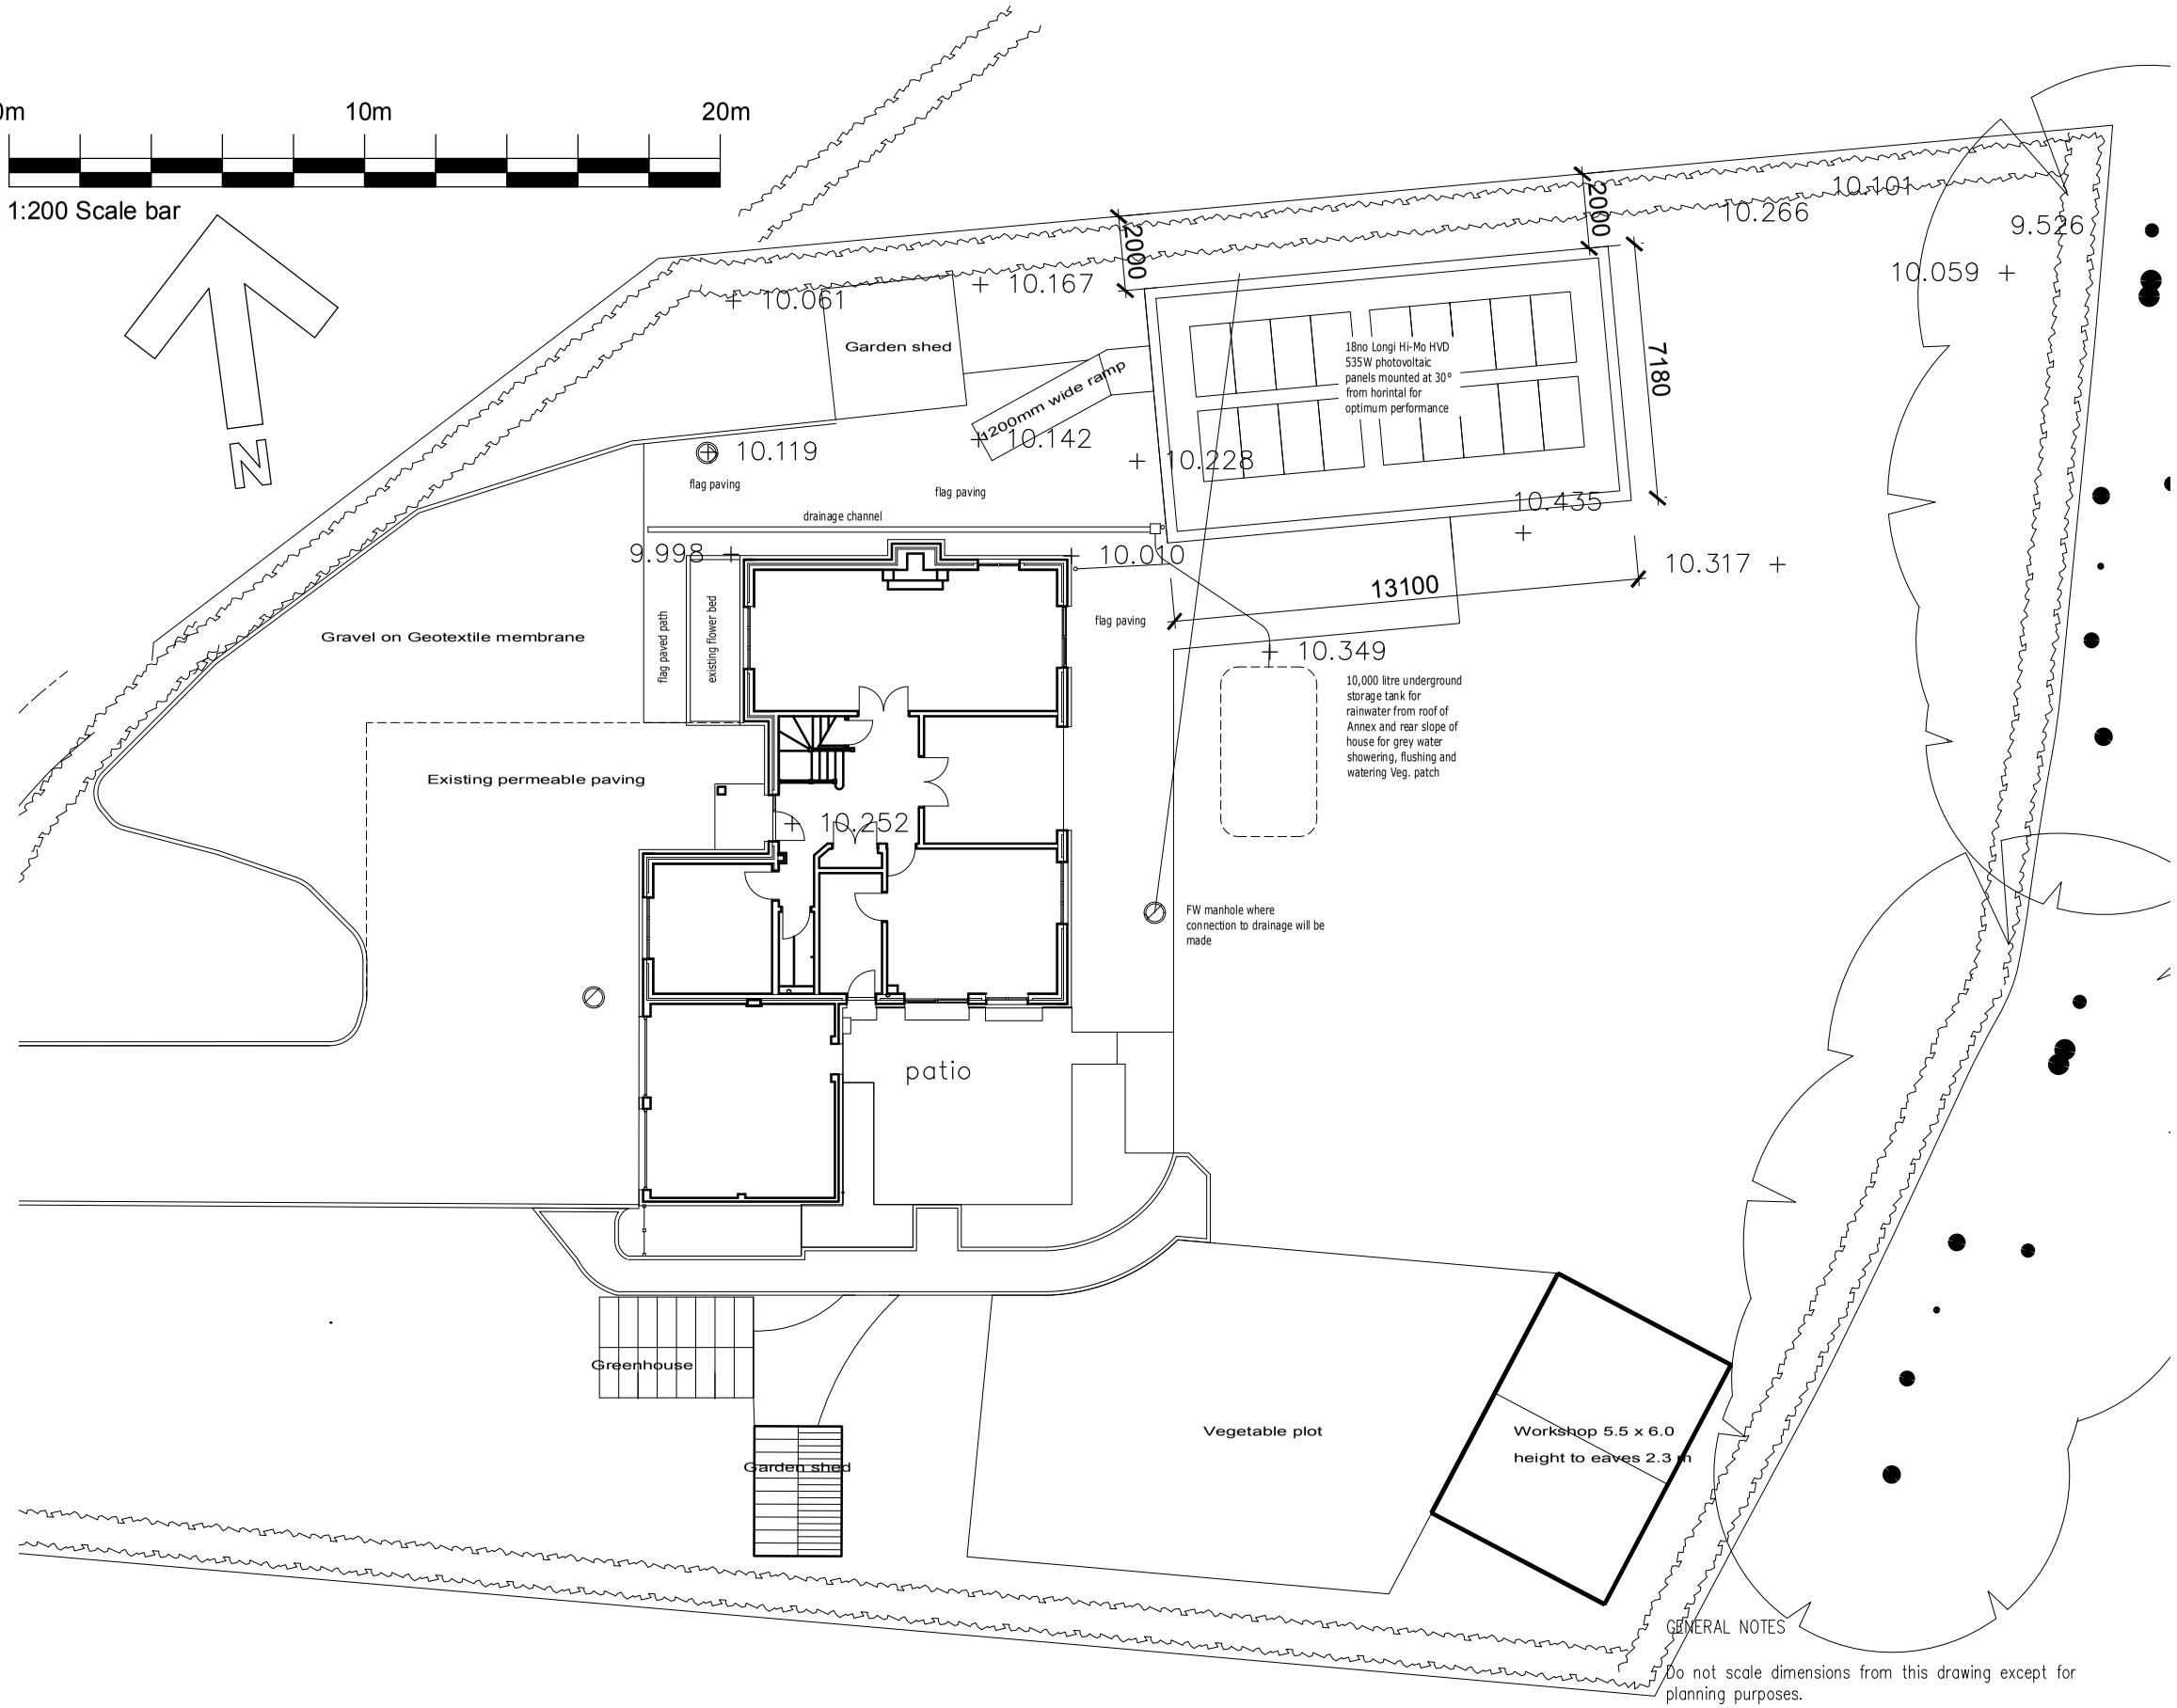


# SITE PLAN

GENERAL NOTES

Do not scale dimensions from this drawing except for planning purposes.

The Contractor is responsible for checking all dimensions on site prior to commencement of the work.

This drawing is to be read in conjunction with the specification.


CONSTRUCTION CONSULTANTS
CHARTERED SURVEYORS

pwa

PWA Designs Ltd
5 Kingsfold Close
Billingshurst
RH14 9HG
https://pwa.uk.com

Tel:01932 508950
reg. 08532040


| Revision | Date | Amendment |
|---|---|---|

Project
GJ & PH Williams
Granny Annex & Workshop
5 Kingsfold Close
Billingshurst
RH14 9HG

Drawing Title
Site Plan

| AutoCAD ref | Date |
|---|---|
| 5930_101 Site.dwg | 21-09-25 |
| Drawn: pw | Checked: |

Scale 1:200

| Drawing Number | Revision |
|---|---|
| 5930/101 | - |