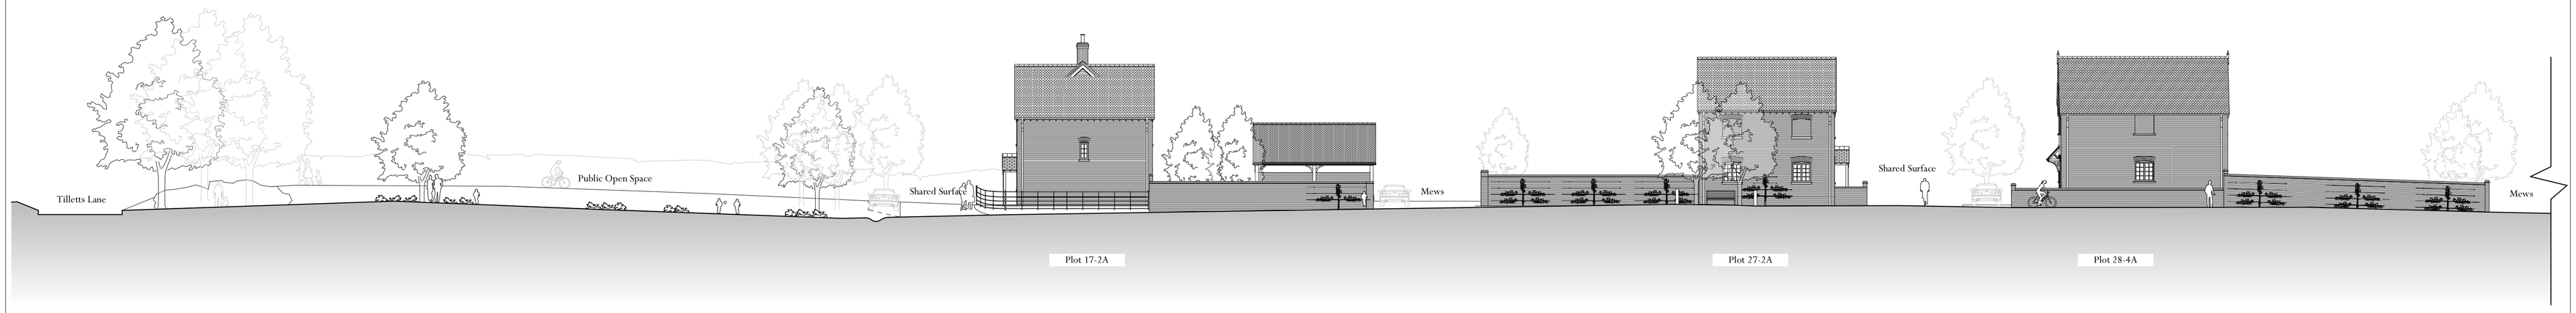

Street Elevation 4

Street Elevation 4 continued

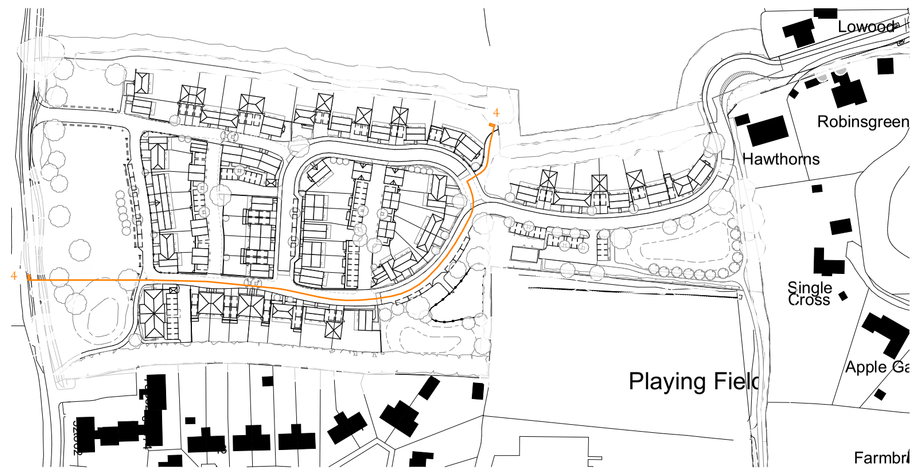

Key Plan

Street Elevation 4

Land to the East of Tilletts Lane, Warnham

Scale:1:200 @ A1
Drawing Number: 6294-PL301 Rev 01 | 2024/06 | Drawn By: LL/CB

0 1 2 3 4 5 6 7 8 9 10 11 12 13 14 15 16 17 18 19 20m

Scale 1:200

ADAM ARCHITECTURE
www.adamarchitecture.com contact@adamarchitecture.com