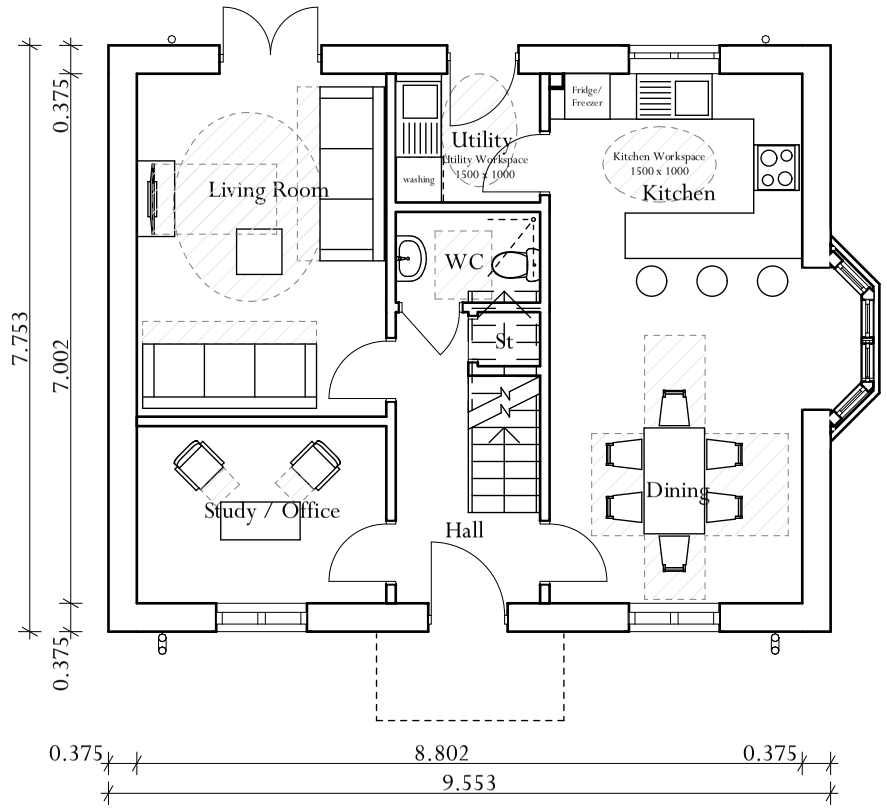

Ground Floor

Front Elevation

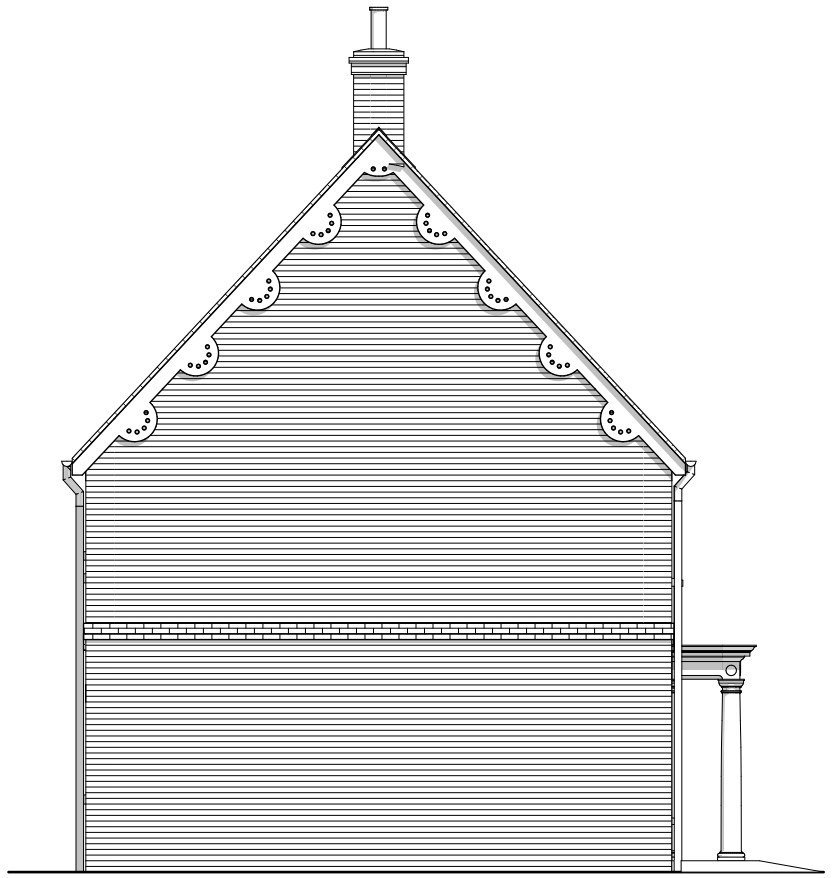

Side 1 Elevation

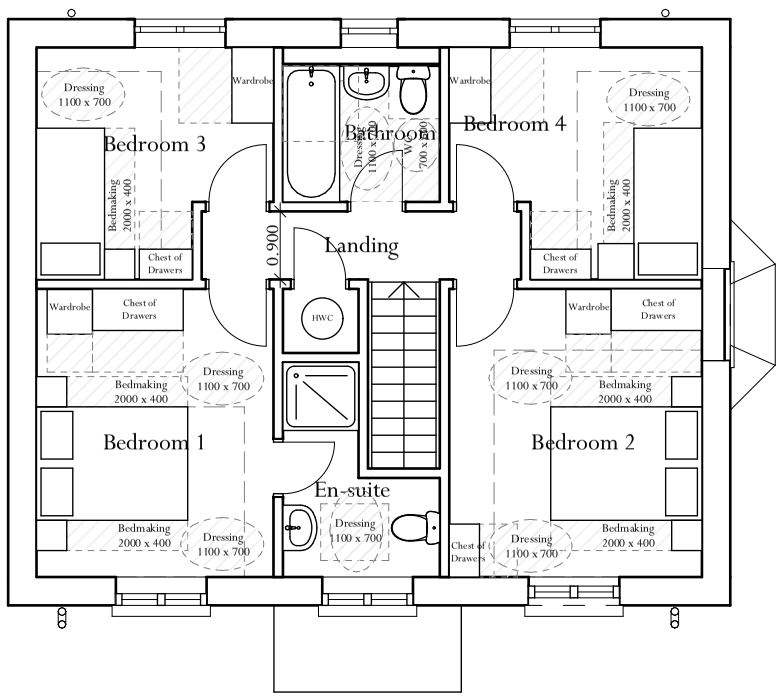

First Floor

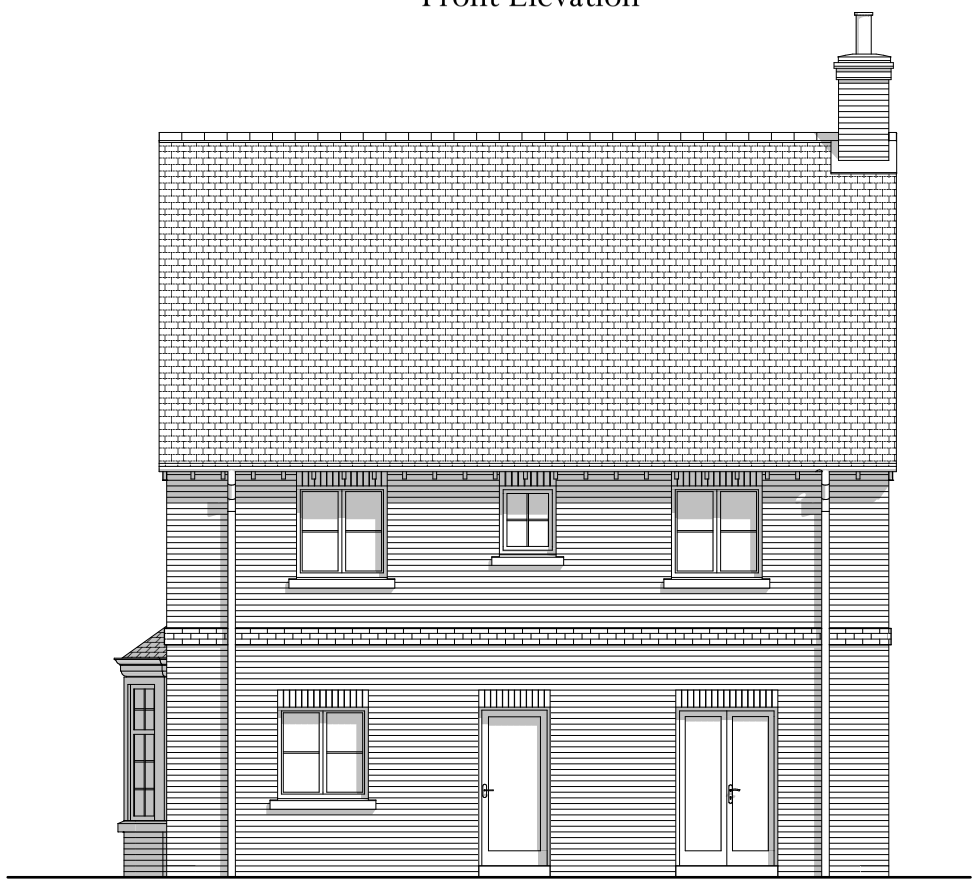

Rear Elevation

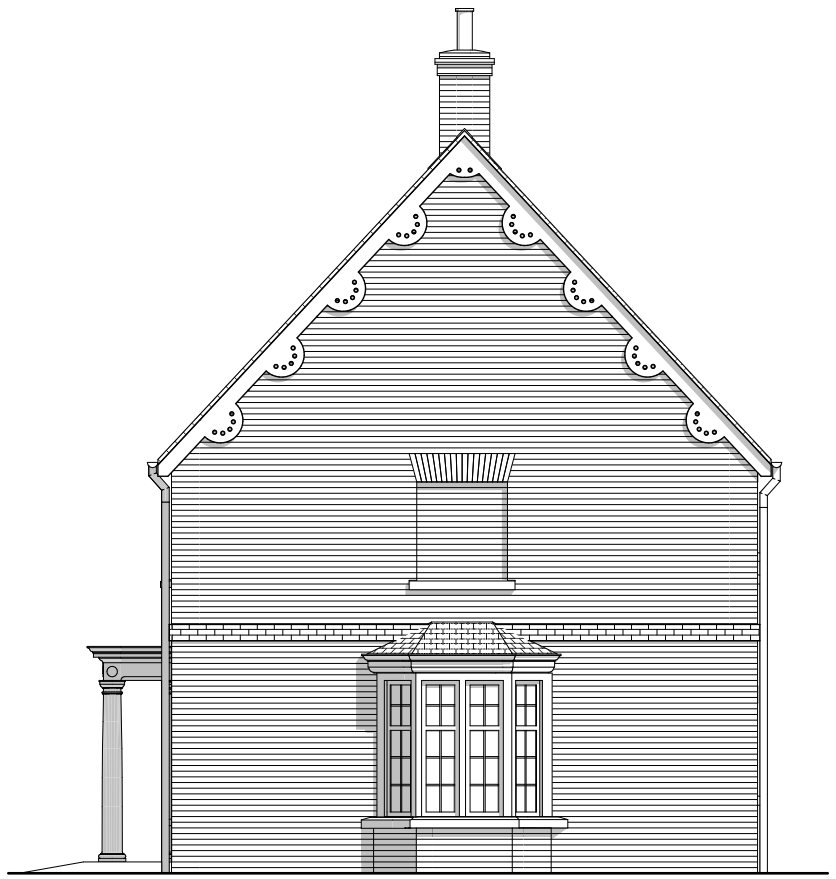

Side 2 Elevation

0 1 2 3 4 5 6 7 8 9 10

Scale 1:100

House Type 4C - Plot 5

Land to the East of Tilletts Lane, Warnham

Scale:1:100 @ A3

Drawing Number: 6294-PL225 Rev 01 | | Drawn By: LL/CT

ADAM ARCHITECTURE

www.adamarchitecture.com contact@adamarchitecture.com