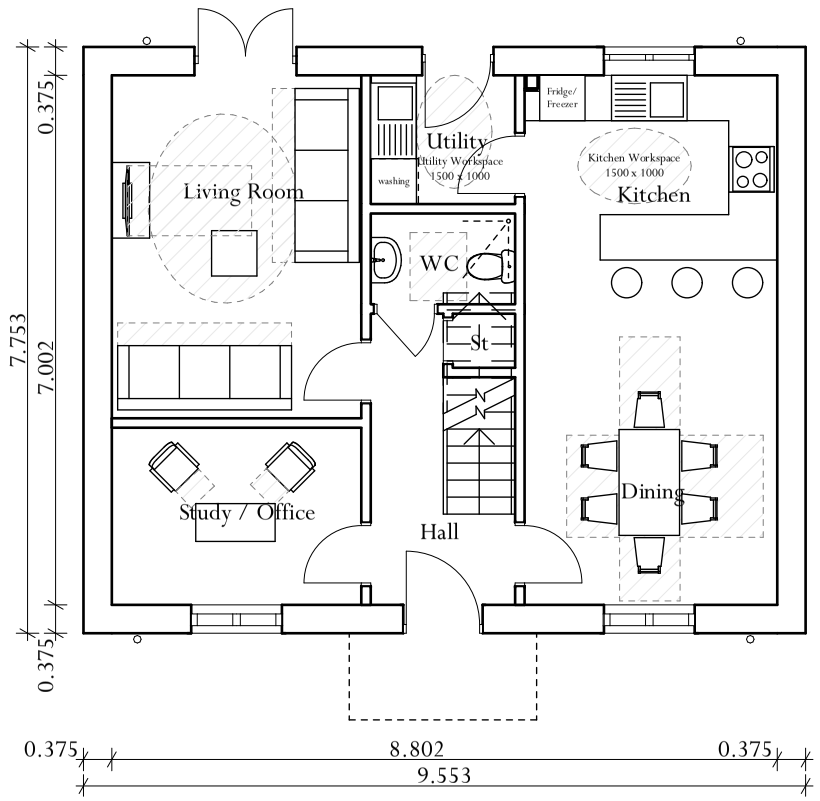

Ground Floor

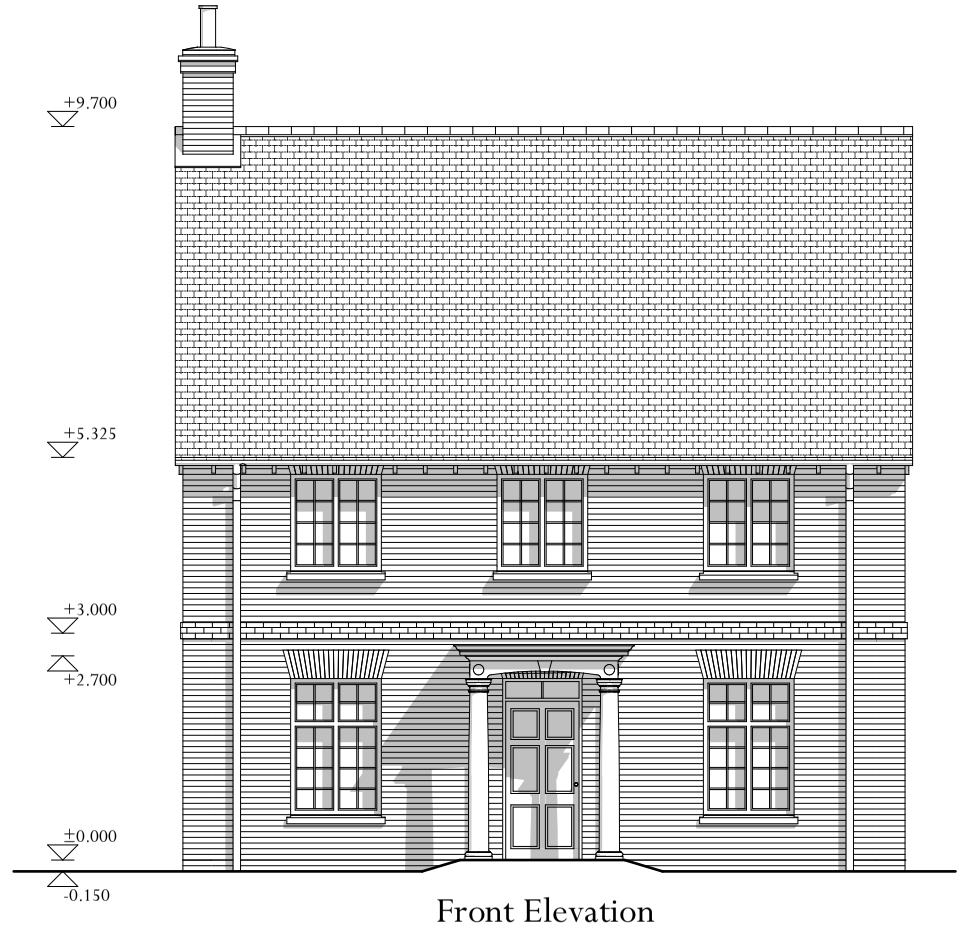

Front Elevation

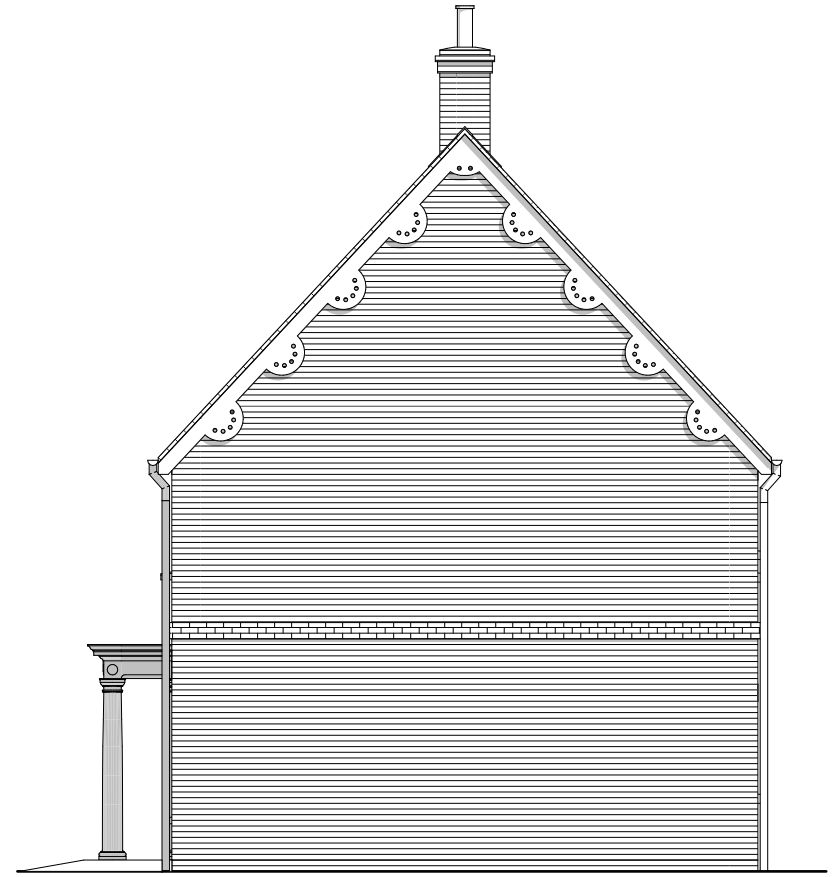

Side 1 Elevation

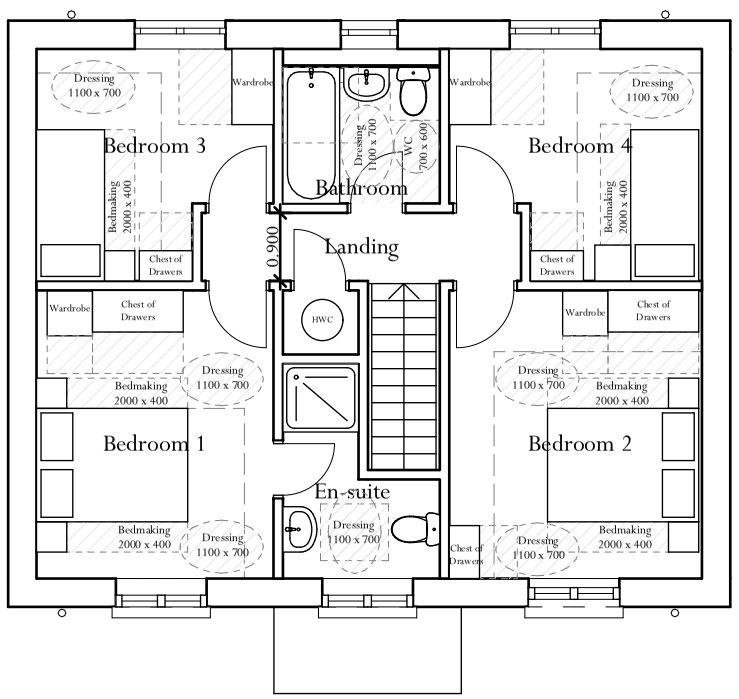

First Floor

Rear Elevation

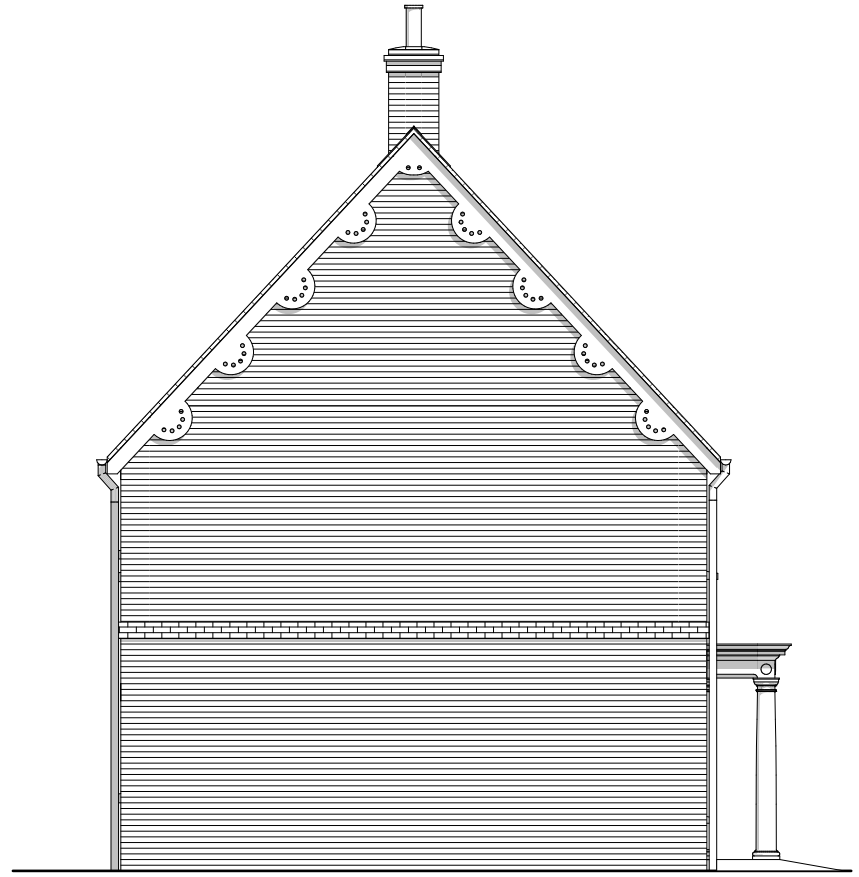

Side 2 Elevation

House Type 4B - Plot 58

Land to the East of Tilletts Lane, Warnham

0 1 2 3 4 5 6 7 8 9 10

Scale 1:100

Scale:1:100 @ A3

Drawing Number: 6294-PL224 Rev 01 | | Drawn By: LL/CT

ADAM ARCHITECTURE

www.adamarchitecture.com contact@adamarchitecture.com