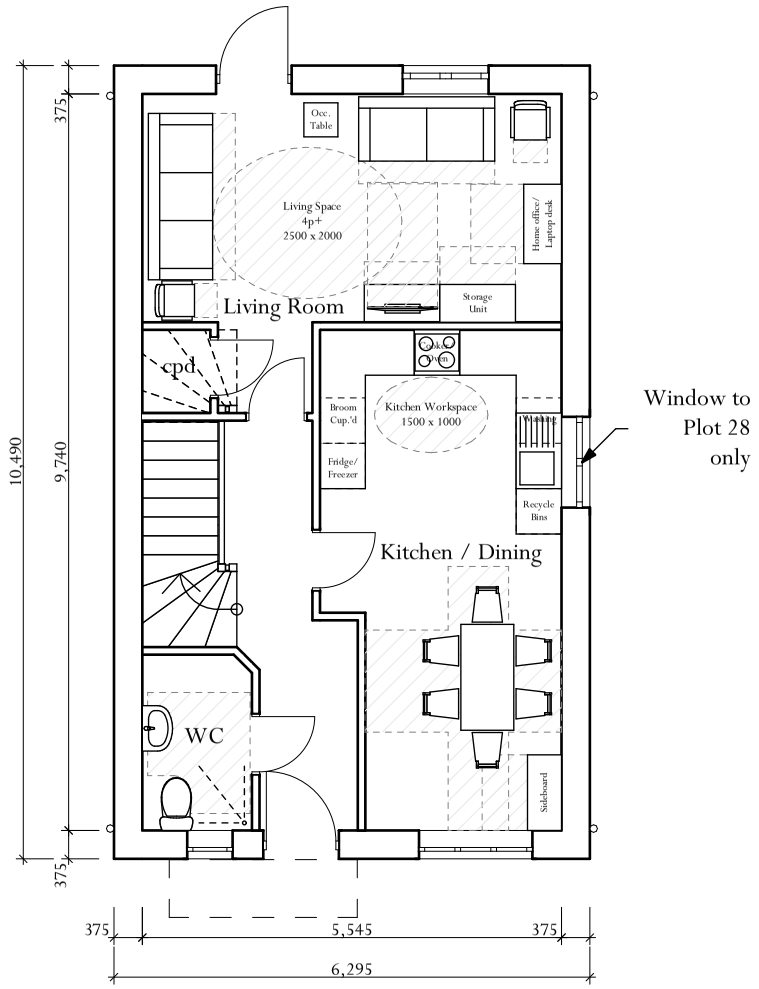

Ground Floor

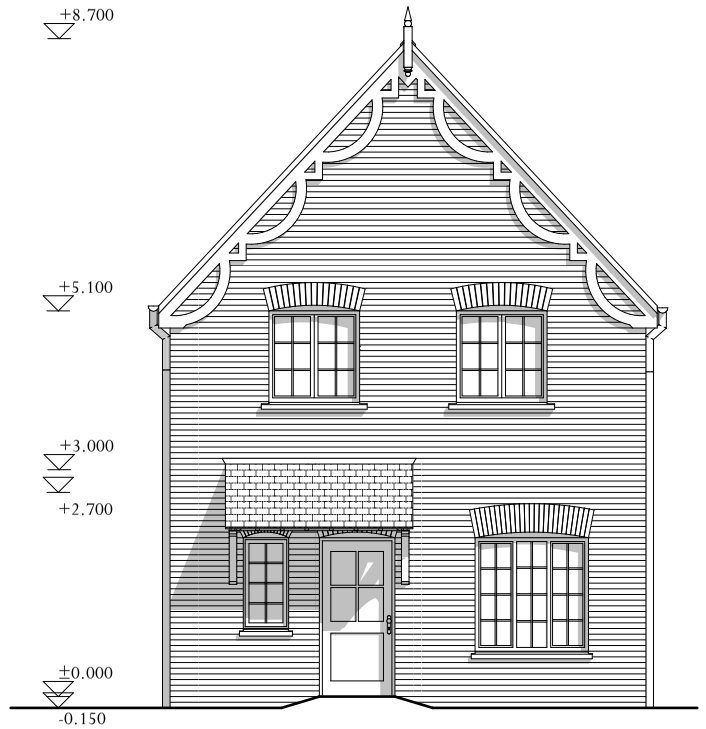

Front Elevation

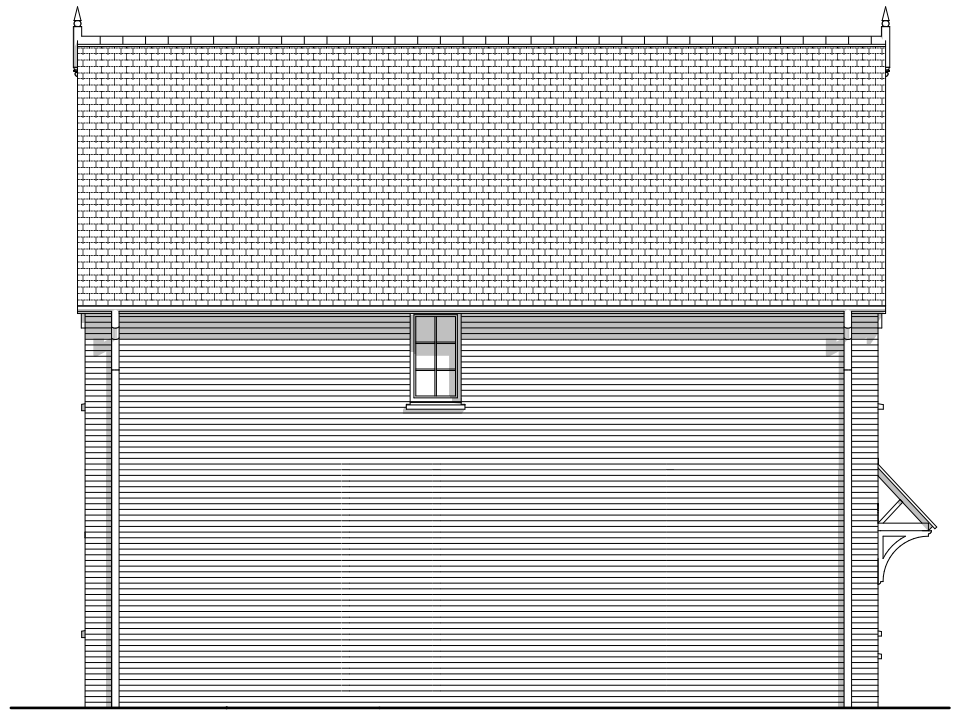

Side 1 Elevation

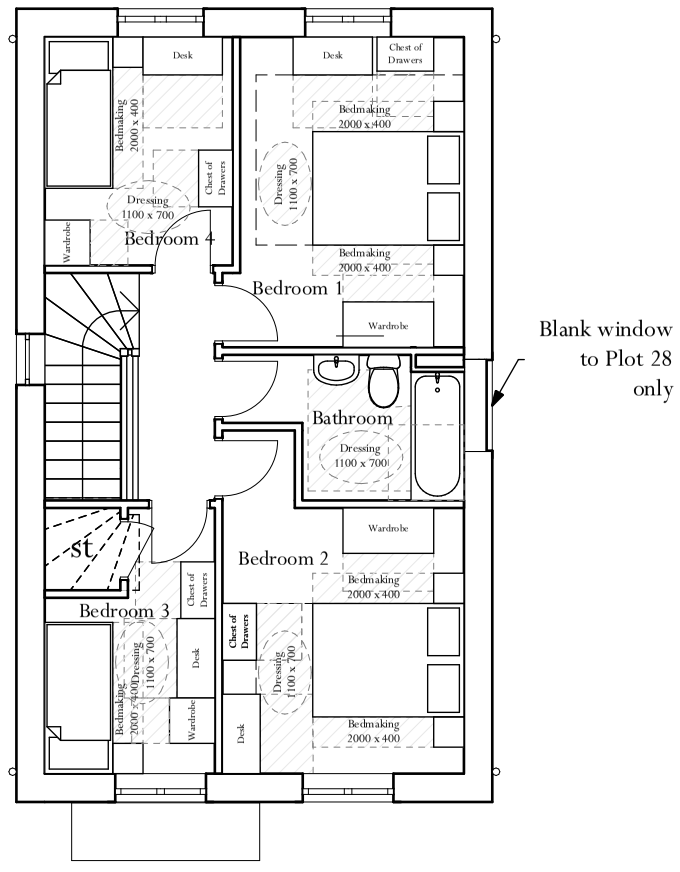

First Floor

Rear Elevation

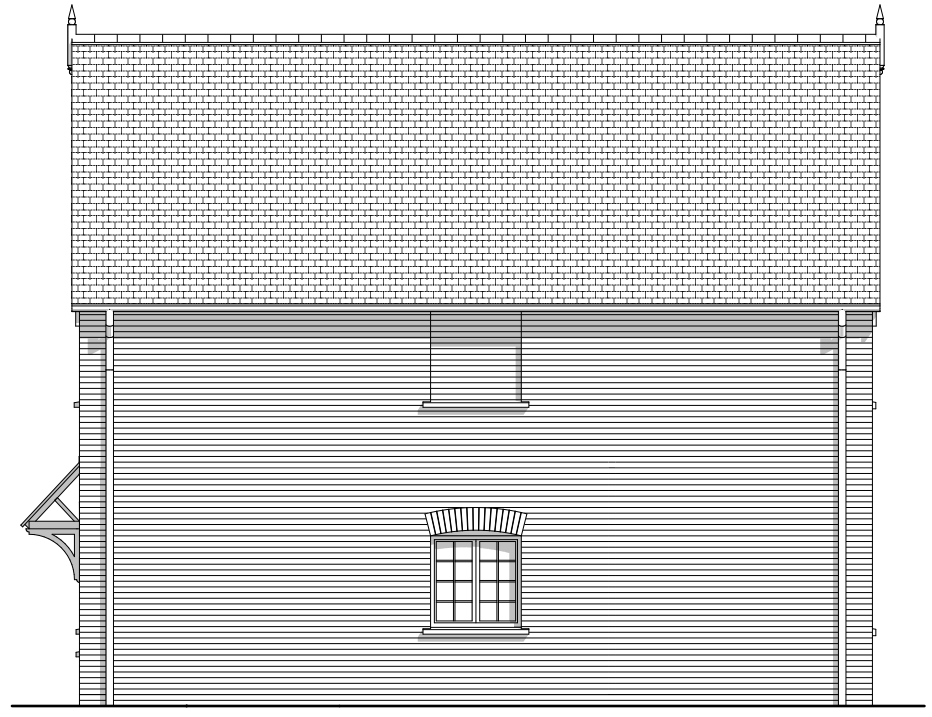

Side 2 Elevation

0 1 2 3 4 5 6 7 8 9 10

Scale 1:100

Cottage Type 4A - Plot 28 & 31

Land to the East of Tilletts Lane, Warnham

Scale:1:100 @ A3

Drawing Number: 6294-PL223 Rev 01 | | Drawn By: LL

ADAM ARCHITECTURE

www.adamarchitecture.com contact@adamarchitecture.com