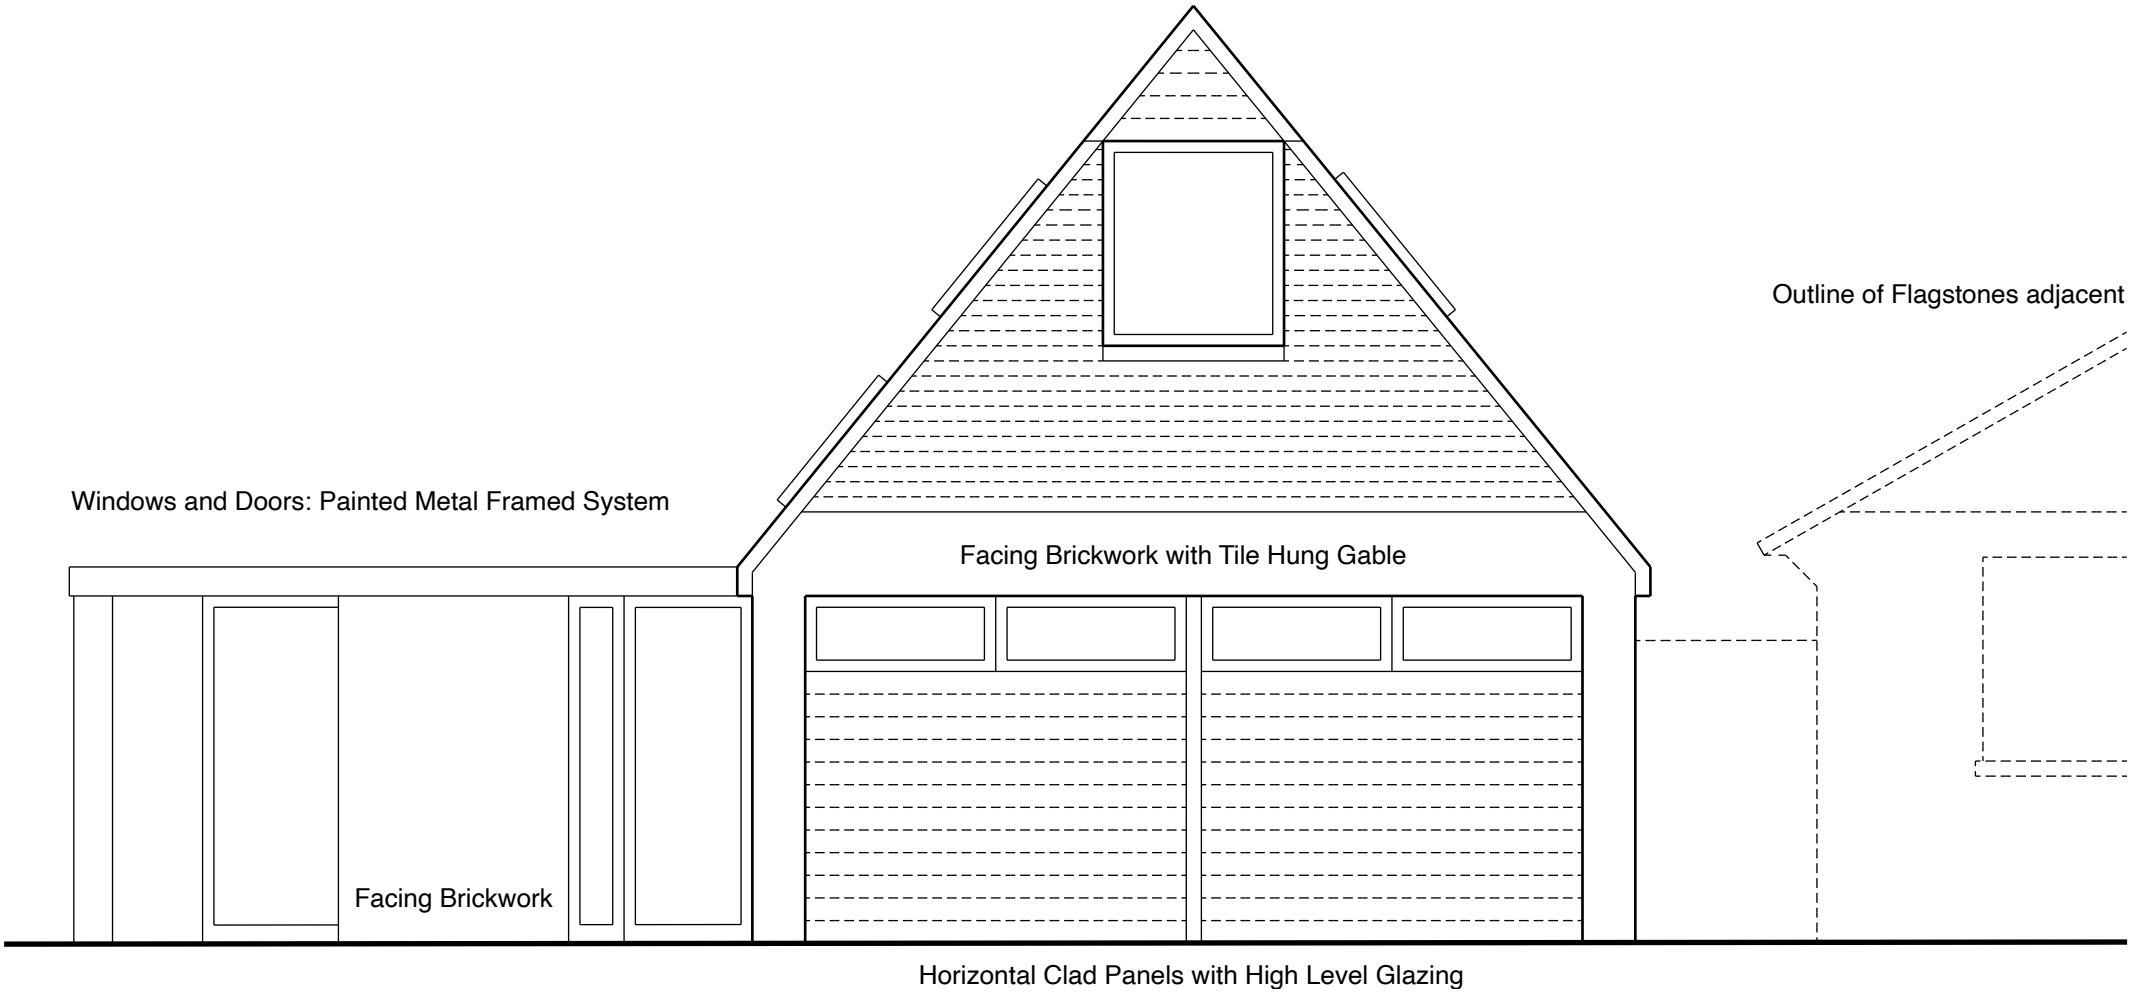

New House Adjacent to Flagstones, North Heath Lane. ELEVATION A 1:50 October 2025 Drawing 06