Key

1. Sunken Living space
2. Level Access to Garage
3. Masonry Retaining Wall with Native Hedgerow Screening

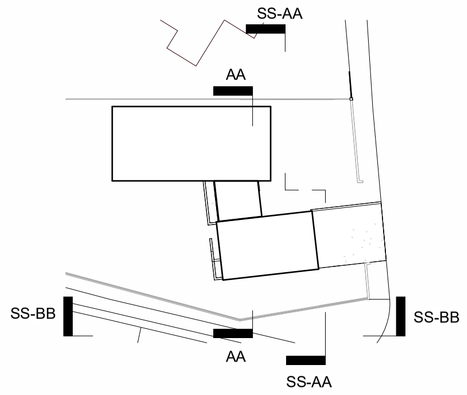

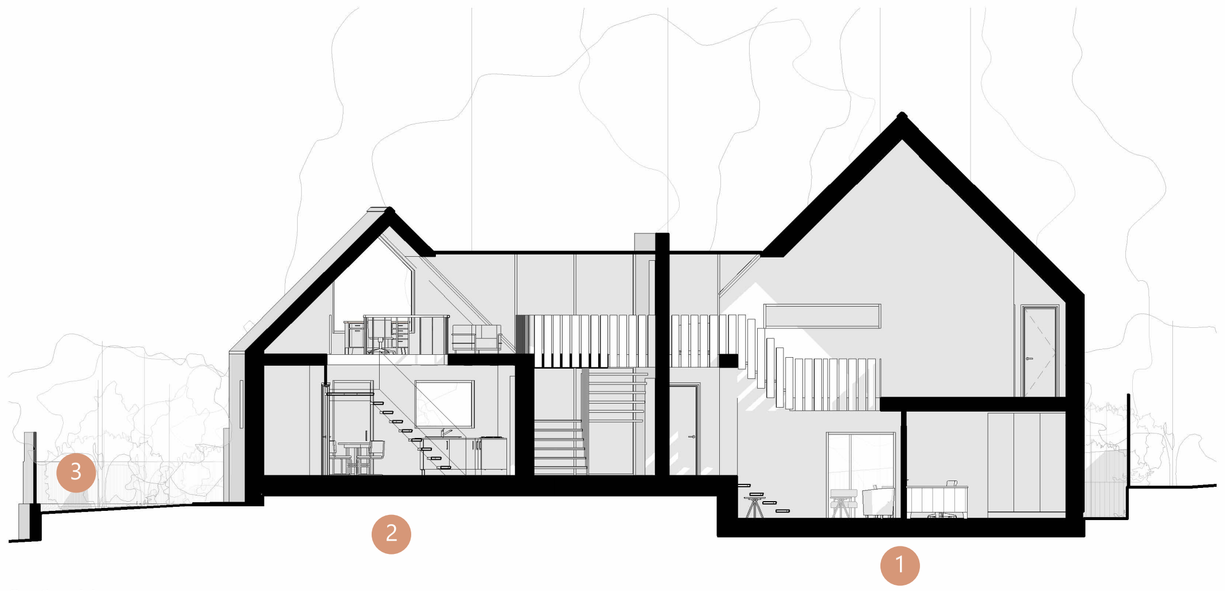

Section AA
1 : 100

Street Section AA Byne Close
1 : 100

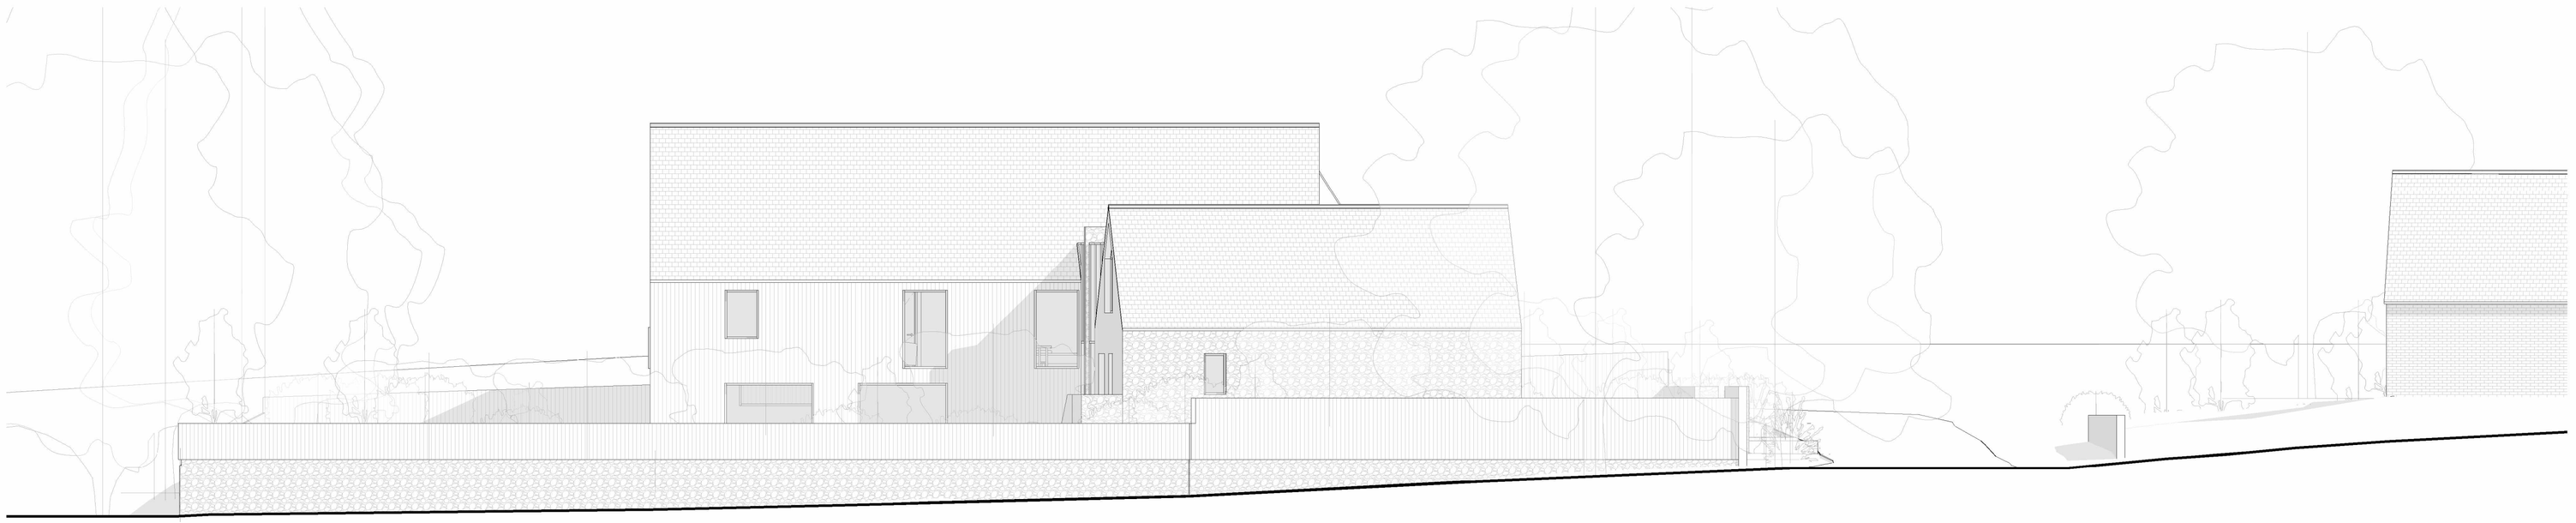

Street Section BB Manleys Hill
1 : 100

THESE ARE NOT WORKING DETAILS, they have been produced solely for the purpose of making Local Authority Applications and do not form part of any CDM requirements. All details and dimensions to be checked and verified on site BEFORE commencement. DO NOT SCALE.

0135 - 0340 - P02

As indicated@ A1 PRELIMINARY

Section As Proposed

0m 3m

Mr S McCue

1 Byne Cl, Storrington, Pulborough RH20 4BS - Replacement Dwelling

Revisions:

ROBSON EVERETT

T: 01245256561
T: 07435121627
E: info@robsoneverett.com