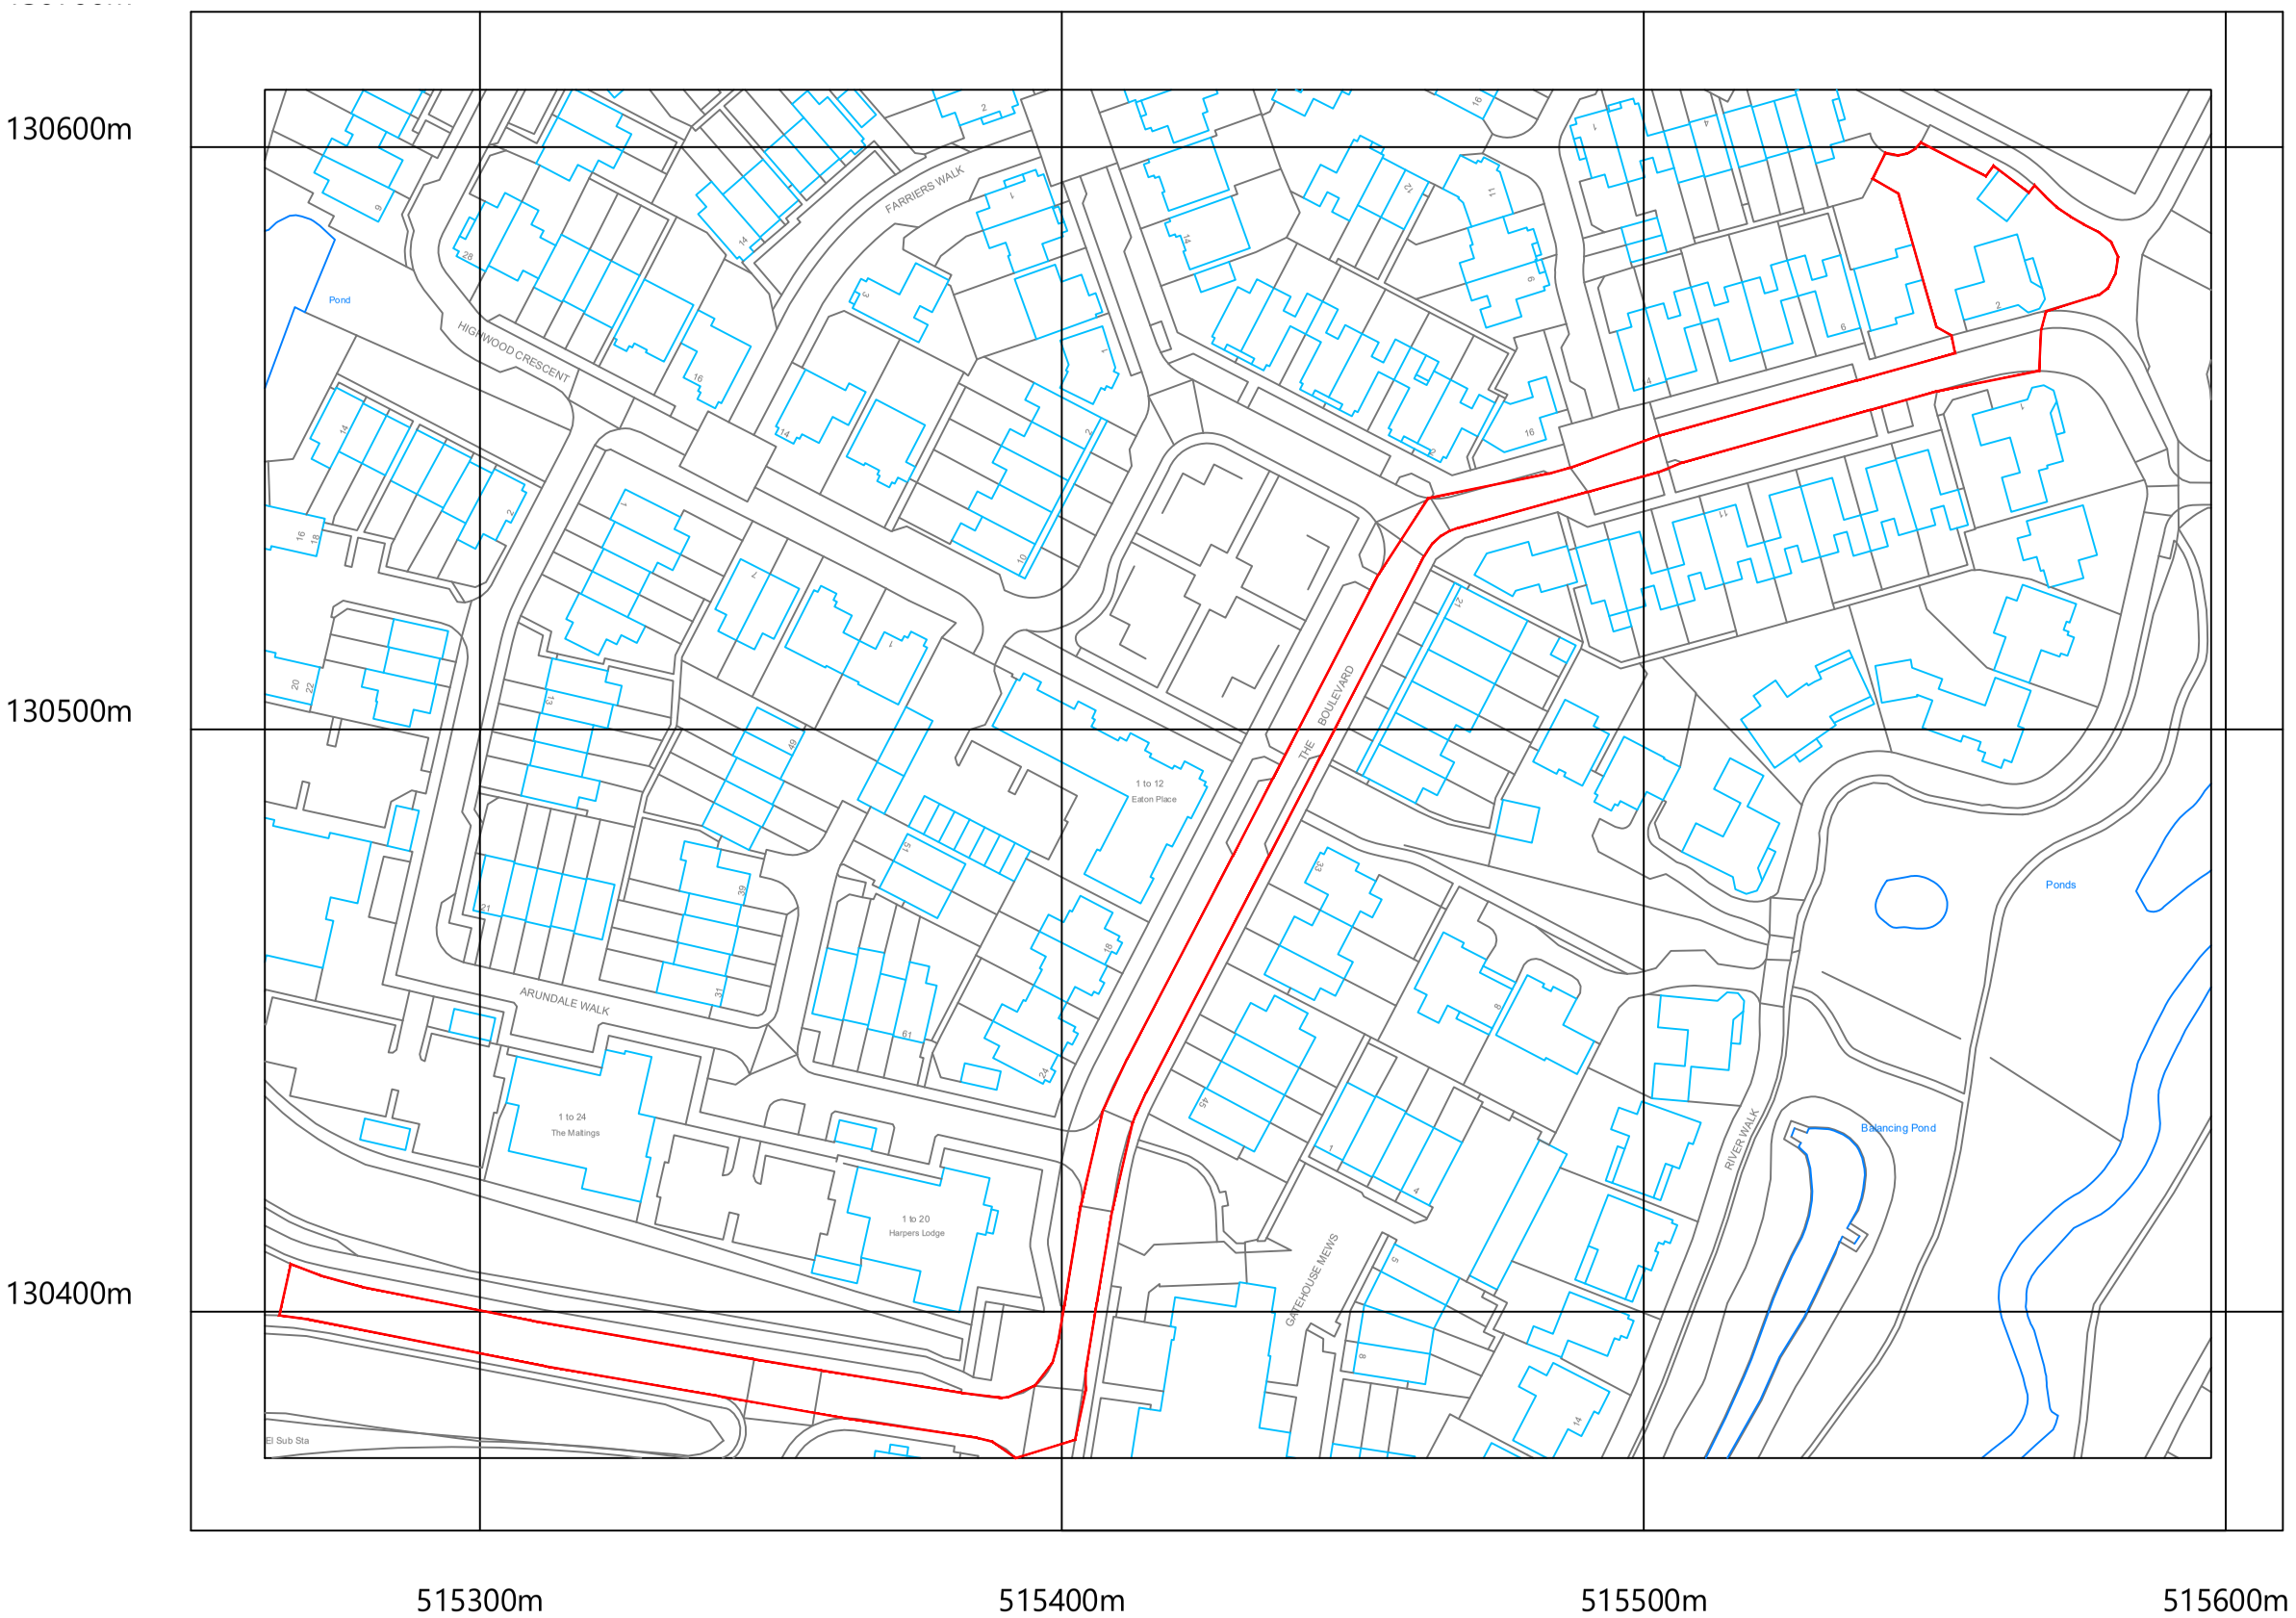

©Crown Copyright and database rights 2025 OS Licence no. AC0000849896

Scale in metres 1:1250

10 20 30 40 50 60 70 80 90 100

N

COMMERCIAL DRAWING SERVICE LTD

Mount View
Tattenham Crescent
Epsom
KT18 5NU

T 07402981208
E jack@commercialdrawing.com
W www.commercialdrawing.com

Drawing Title

Location Plan

Project

2 The Mill
The Boulevard
Horsham
RH12 1GR

Client

Mr & Mrs Sullivan

Scale @ A3	Issue Date	Drawn By
1:1250	18/09/2025	JT
Job No.	**Drawing No.**	**Revision**
TBD/2025	007	

Notes

Contractors should not scale or use the dimensions shown on this drawing. Any dimensions should be verified from the contractors own measurements taken on site before any the manufacture or installation of any materials.
This drawing is the property of CDS Ltd. it should not be copied or issued without their consent.