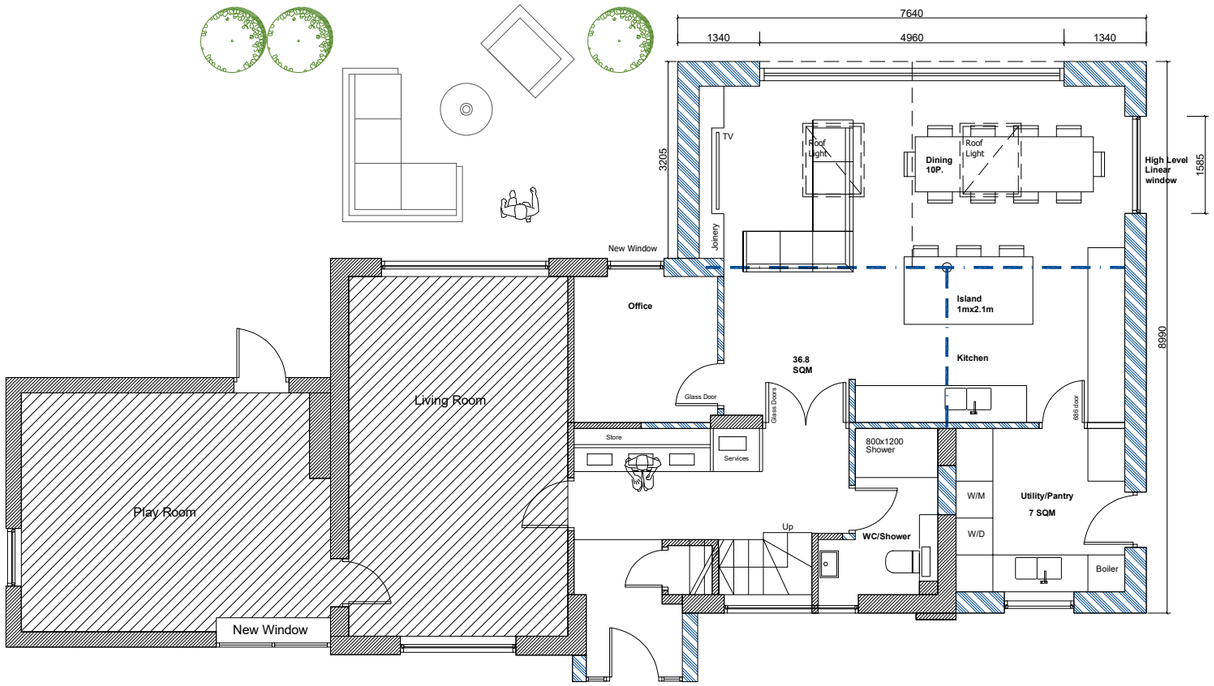

PROPOSED GROUND FLOOR PLAN
1.100

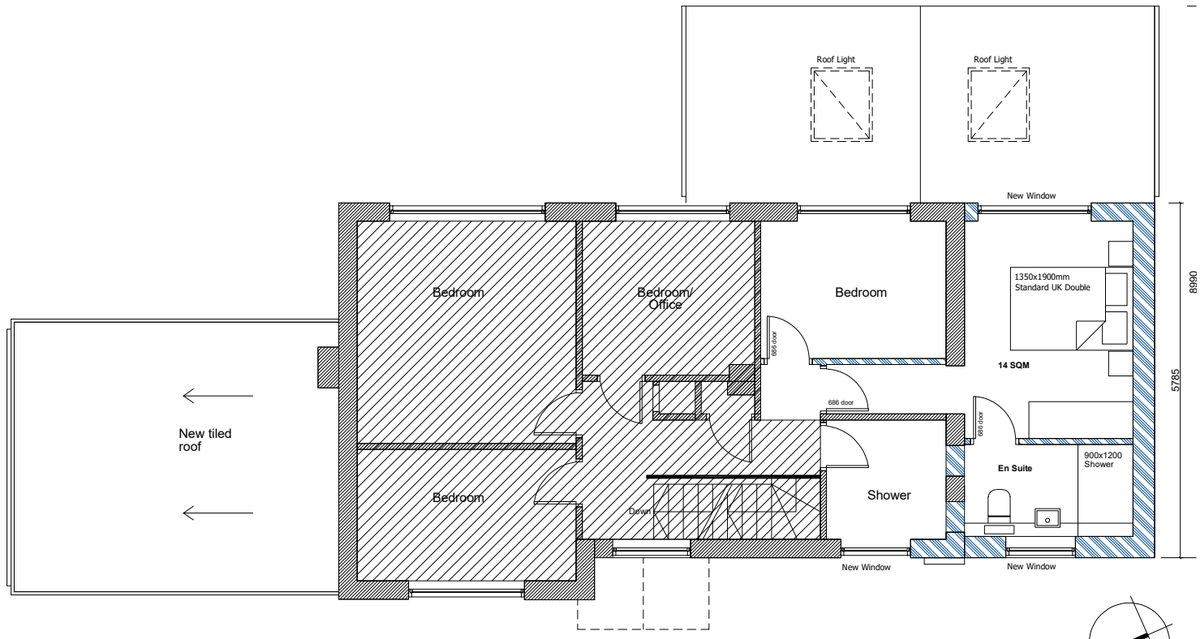

PROPOSED FIRST FLOOR PLAN
1.100

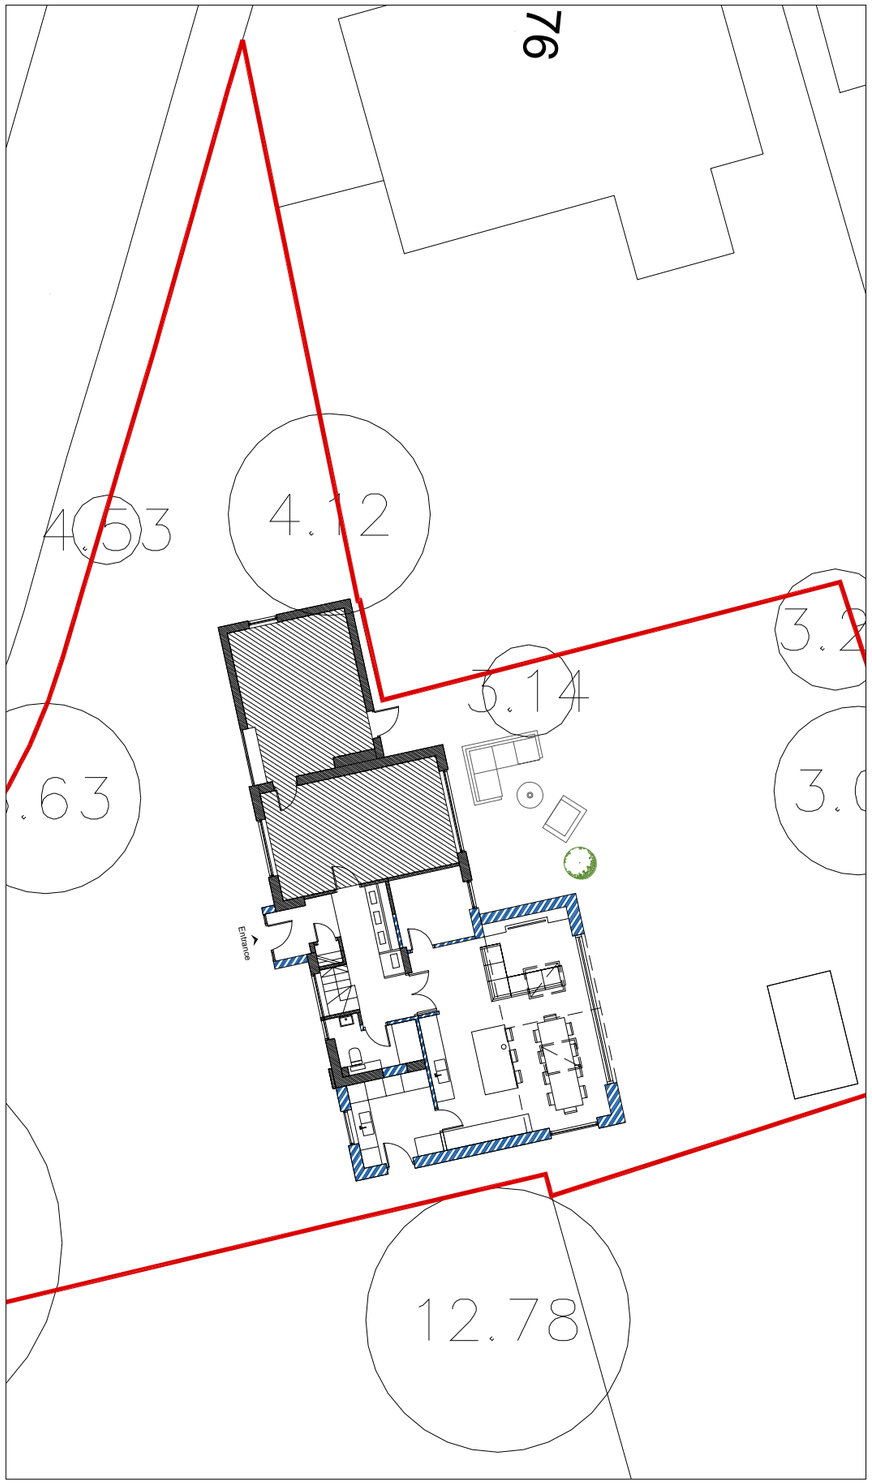

PROPOSED GROUND FLOOR PLAN IN CONTEXT
1.200

0M 1M 2M 3M 4M 5M
1:100

0M 2M 4M 6M 8M 10M
1:200

Contractors must verify all dimensions on site before setting out, commencing work, or making any shop drawings.

RED LINE DENOTES APPROX. SITE LOCATION

©Crown Copyright and database rights 2025 OS Licence no. AC0000849896

PROPOSED

EXISTING

Rev	Description	Date
Rev B	PLANNING ISSUE	15.02.26
Rev A	CLIENT ISSUE	18.01.26

Client
Mrs Charlotte Head &
Mr James Head

Job title
74 Smithbarn
Horsham
RH13 6DU

Drawing title
Proposed Floor Plans

PHILIP ROY ARCHITECTURE
philiproyarchitecture.com

Scale	Date	Drawn
VARIES @ A3	08.25	PR

PLANNING ISSUE

INFORMATION ONLY

Drawing No	
0200-P-005	REV B