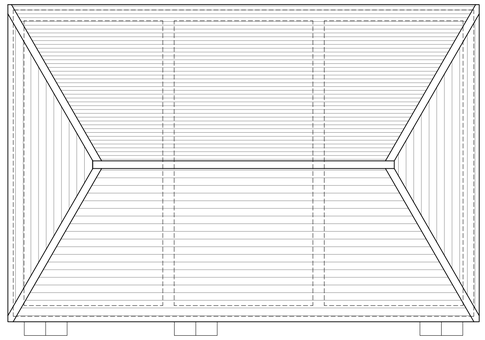

Roof Plan

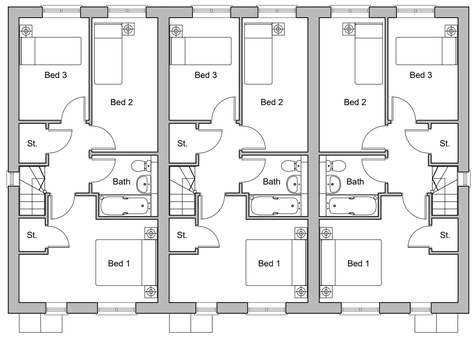

First Floor Plan

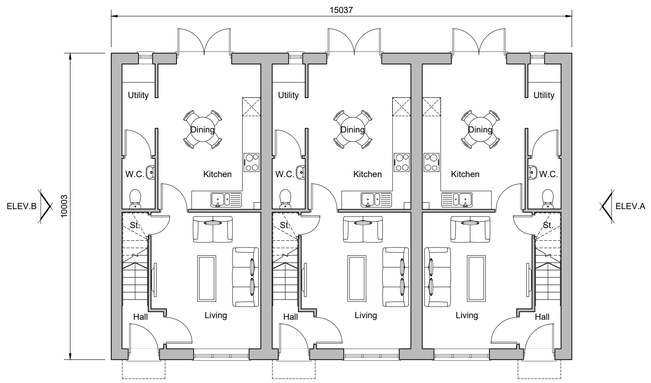

Ground Floor Plan
Plots 10-12

Front Elevation

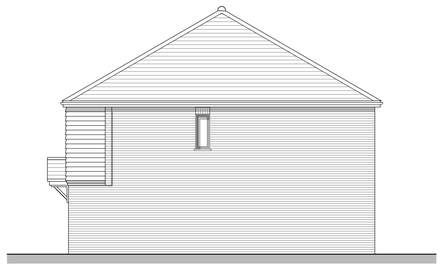

Side Elevation A

Rear Elevation

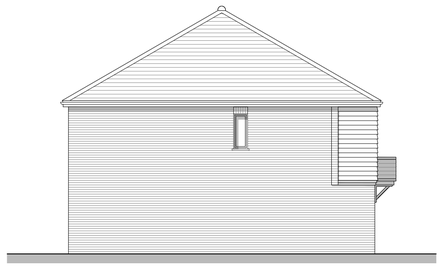

Side Elevation B

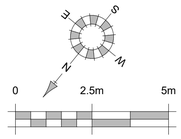

REV.	DATE	REVISIONS:	BY
A	06/08/25	Client comment revisions.	AM
B	05/09/25	Client comment & plot numbers revisions.	AM

REV.	DATE	REVISIONS:	BY

REV.	DATE	REVISIONS:	BY

STATUS:

CLIENT: Miller Homes

PROJECT: Barns Green, Horsham

SCALE: 1:100 (A1 ORIGINAL)

DRAWING: Denton - Residential Street Plots 10-12

DRAWN: AM

DATE: 28/07/25

24088

P116

B

architecture
Broadmede House, Farnham Business Park,
Weydon Lane, Farnham, Surrey GU9 8QT.
info@osparchitecture.com www.osparchitecture.com
Tel: 01252 267878

© COPYRIGHT EXISTS ON THE DESIGNS AND INFORMATION SHOWN ON THIS DRAWING

This drawing may be scaled or cross referenced to the scale bar for planning application purposes only. Do not scale for any other purpose, use figured dimensions only. Subject to site survey and all necessary consents.
All dimensions to be checked by user and any discrepancies, errors or omissions to be reported to the Architect before work commences. This drawing is to be read in conjunction with all other relevant materials.

OS Licence No. AC0000851327

© Harris Curtis Limited Company Registration No. 2878951