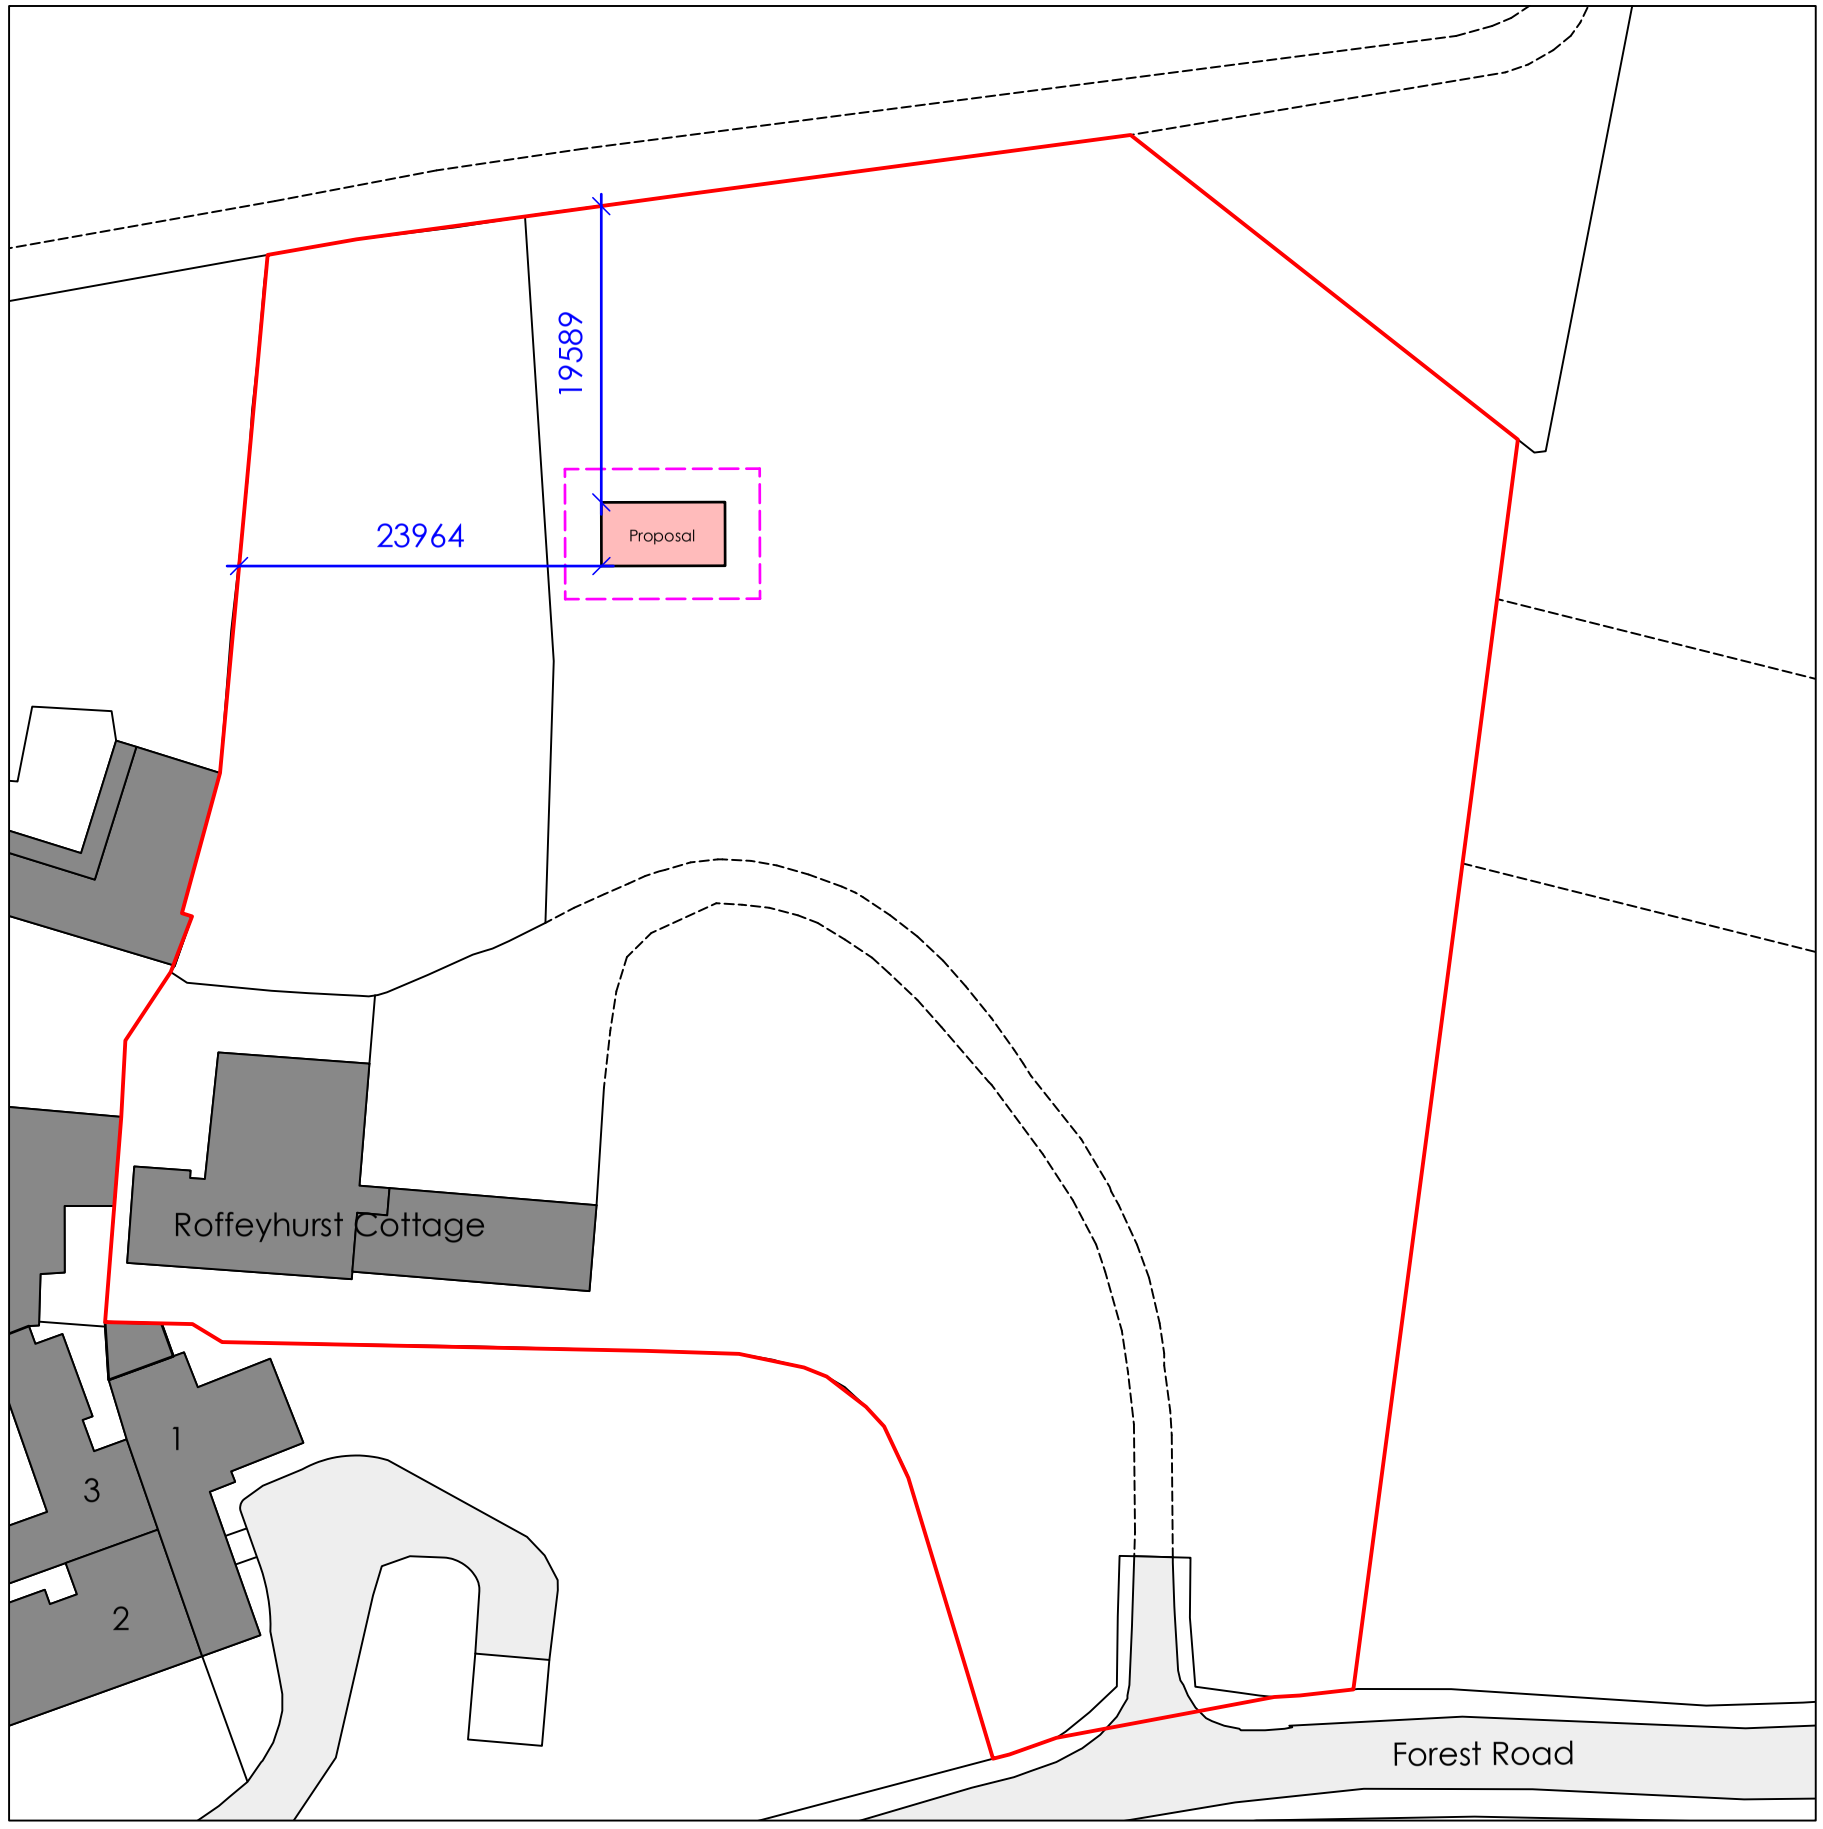

Key

Area of ground level change

0m 10m 20m 50m

Scale 1:500

Ordnance Survey (c) Crown Copyright 2026. All rights reserved. Licence number 100022432

© Nye Saunders Ltd - Chartered Architects

Rev	Amendments	Initial	Date

Do not scale from this drawing except for Planning Application purposes

All dimensions are to be verified prior to construction

This drawing is prepared for Local Authority approval on behalf of the applicant named below and/or named on the planning or building regulation application forms and may be used for no other purpose. The copyright of the drawing and designs remains the architects. All copies are for information only about the application; they may be used for no other purpose without the express written permission of Nye Saunders Ltd Chartered Architects.

Project	Project No.	Drawing No.	Revision.	Date
Roffeyhurst Cottage	25296	P02	#	Jan '26
Drawing Title	**Scale**	**Paper Size**	**Drawn By**	**Checked By**
Block Plan	1:500	A3	JA	RLS

nyesaunders
CHARTERED ARCHITECTS
3 Church Street, Godalming, Surrey. GU7 1EQ
www.nyesaunders.co.uk e-mail: info@nyesaunders.co.uk Tel: 01483 418600