

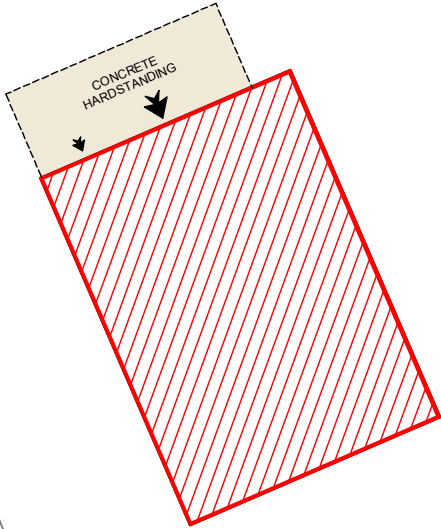


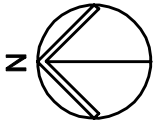

SCALE 1:500

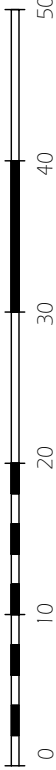

job	Redlands Farm, Rock Road Washington, Pulborough West Sussex RH20 3BQ		scale(s)	job no.		dwg no.
				drawing size		
dwg	BARN - BLOCK PLAN AS PROPOSED			1:20		PBP
				1:50		
				1:100		
				1:200		
				1:500		
					02 Dec 2024	C