# Planting Schedule

**Trees**

| Number | Species | Specification | Density |
|---|---|---|---|
| 10 | Acer campestre | 1+1: Transplant - seed raised: B | 1/m² |
| 8 | Acer campestre 'Streetwise' | Extra Heavy Standard: 3x: RB: Clear Stem min. 200cm | Counted |
| 3 | Betula albosinensis 'Fascination' | Feathered: 5 brks: 2x: RB | Counted |
| 10 | Carpinus betulus | Feathered: 4 brks: 2x: B | 1/m² |
| 8 | Fagus sylvatica | 1+1: Transplant - seed raised: B | 1/m² |
| 1 | Prunus padus 'Watereri' | Extra Heavy Standard: 3x: RB: Clear Stem min. 200cm | Counted |
| 4 | Pyrus calleryana 'Chanticleer' | Extra Heavy Standard: 3x: RB: Clear Stem min. 200cm | Counted |

**Shrubs**

| Number | Species | Specification | Density |
|---|---|---|---|
| 6 | Cornus alba | Branched: 2 brks: C | 1/m² |
| 16 | Cornus alba | Branched: 3 brks: C | 2/m² |
| 6 | Corylus avellana | 1+2: Transplant - seed raised: Branched: 4 brks: B | 1/m² |
| 6 | Euonymus europaeus | 1+1: Transplant - seed raised: Branched: 3 brks: B | 1/m² |
| 2 | Hamamelis x intermedia 'Pallida' | Branched: 3 brks: RB | 1/m² |
| 25 | Hebe albicans | Bushy: 7 brks: C | 2/m² |
| 9 | Hebe pinguifolia 'Pagei' | Bushy: 7 brks: C | 2/m² |
| 7 | Hypericum 'Hidcote' | Bushy: 9 brks: C | 1/m² |
| 18 | Lavandula angustifolia | Bushy: 5 brks: C | 2/m² |
| 6 | Lavandula stoechas pedunculata | Bushy: 7 brks: C | 2/m² |
| 4 | Prunus laurocerasus 'Otto Luyken' | Bushy: 5 brks: C | 2/m² |
| 2 | Viburnum lantana | Branched: 4 brks: C | 2/m² |
| 16 | Viburnum opulus | 1+1: Transplant - seed raised: Branched: 2 brks: B | 1/m² |
| 5 | Viburnum opulus | Branched: 4 brks: C | 1/m² |

**Herbaceous**

| Number | Species | Specification | Density |
|---|---|---|---|
| 10 | Achillea 'Coronation Gold' | 2L: Full Pot: C | 4/m² |
| 26 | Achillea 'Fanal' | 2L: Full Pot: C | 4/m² |
| 21 | Bergenia 'Bressingham White' | 2L: Full Pot: C | 5/m² |
| 38 | Epimedium grandiflorum 'Rose Queen' | 2L: Full Pot: C | 6/m² |
| 4 | Geranium 'Brookside' | 2L: Full Pot: C | 4/m² |
| 33 | Salvia nemorosa 'Sensation White' | 2L: Full Pot: C | 4/m² |

**Climbers**


| Number | Species | Specification | Density |
|---|---|---|---|
| 24 | Hedera colchica | Caned: Several Shoots: 2 brks: C | 2/m² |
| 46 | Hedera colchica 'Dentata Variegata' | Caned: Several Shoots: 5 brks: C | 3/m² |
| 26 | Hedera hibernica | Several Shoots: 5 brks: C | 3/m² |
| 7 | Parthenocissus tricuspidata 'Veitchii' | Caned: Several Shoots: 5 brks: C | 1/m² |

*lawn*

Rolawn® Medallion® Turf



# Typical tree pit detail
1:20

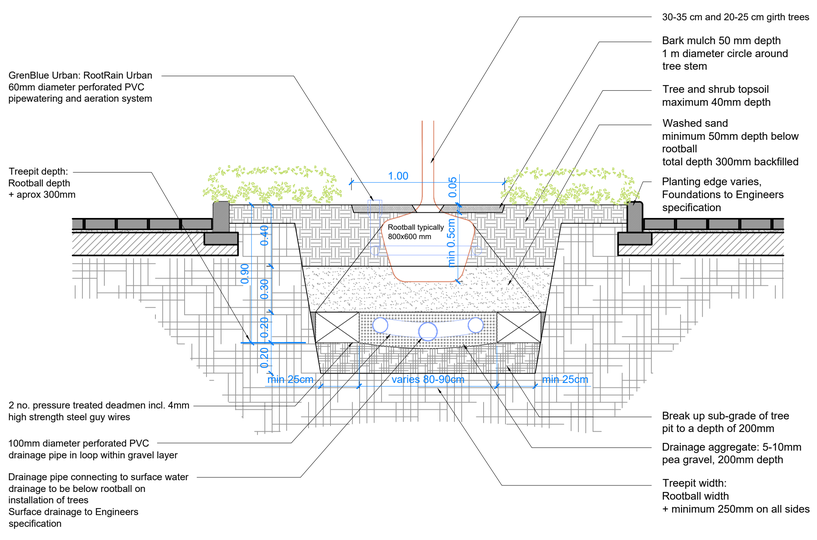



# Planting Plan

N

1:100

1 2 5

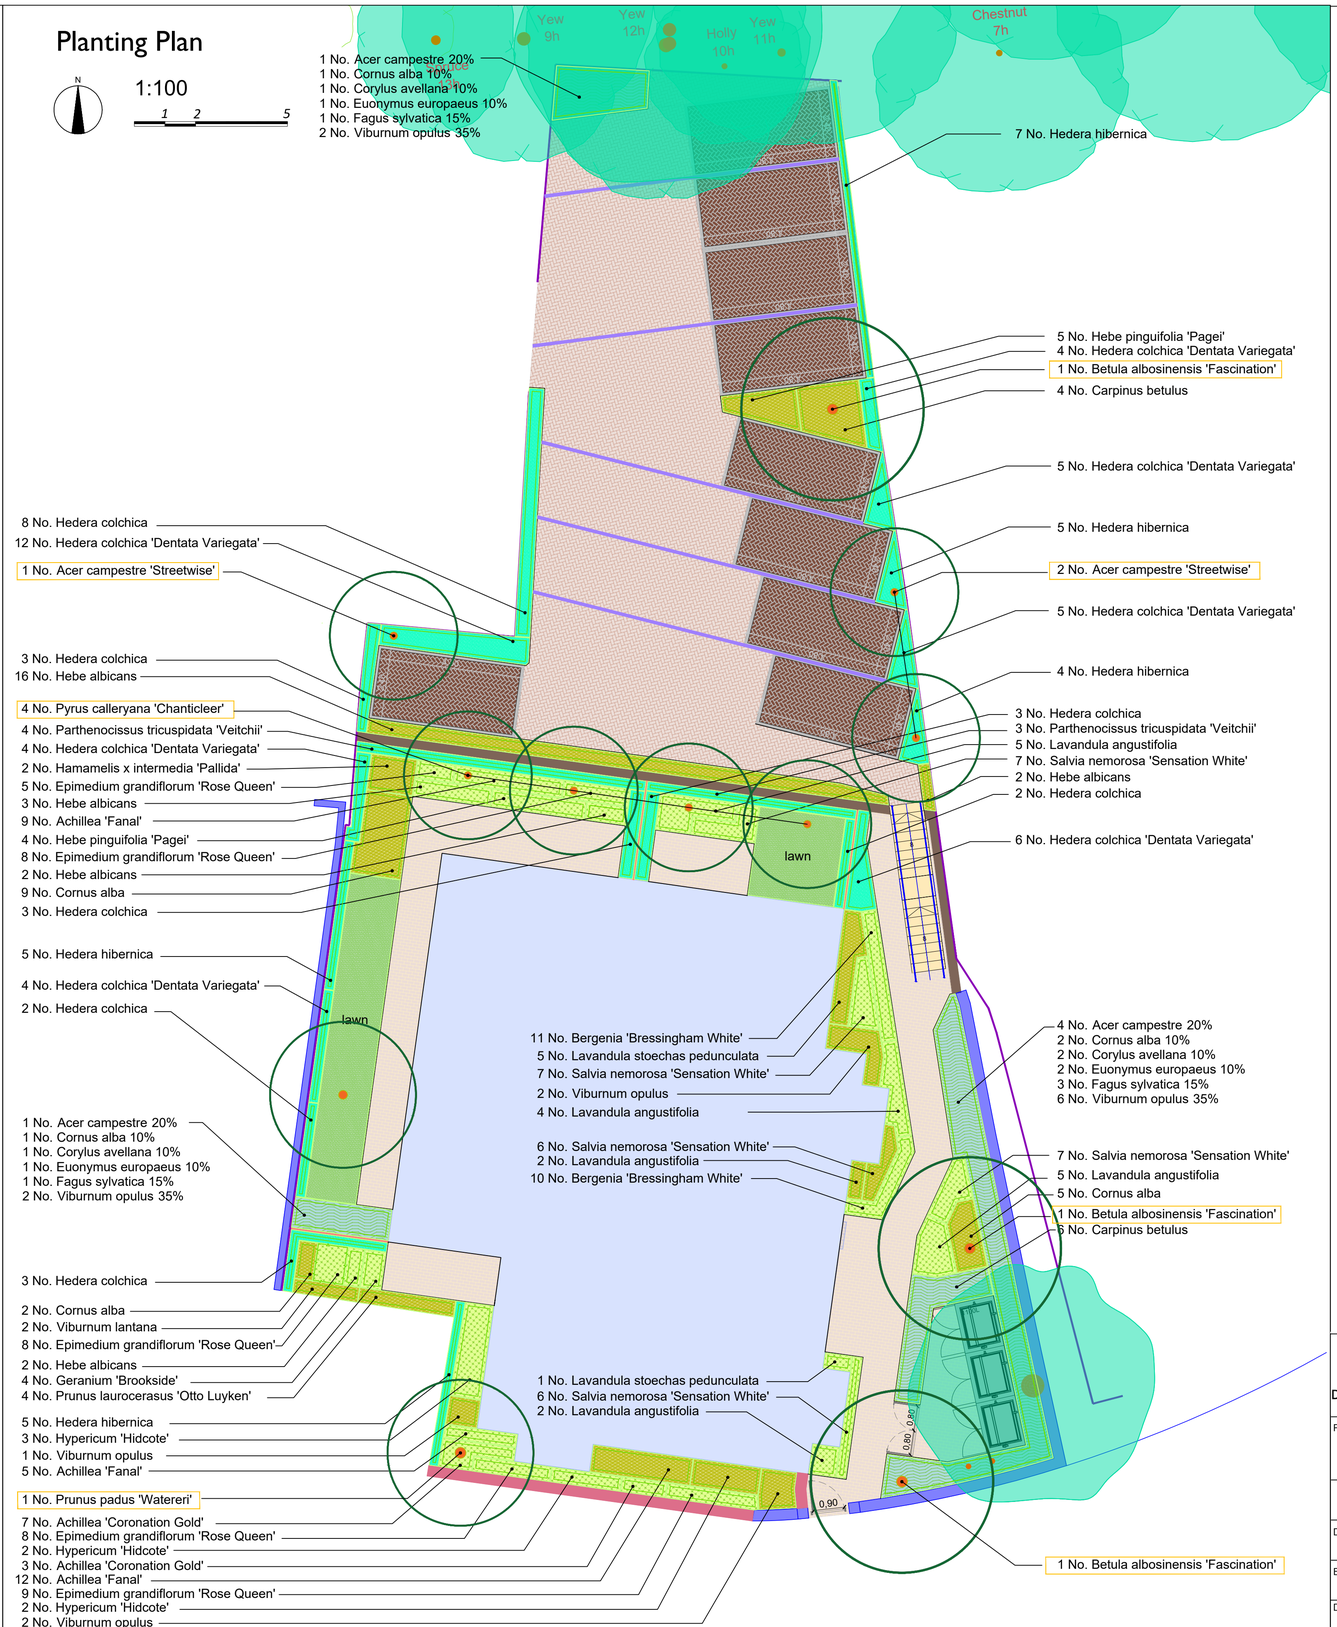


DAVID ARCHER ASSOCIATES
ARBORICULTURAL CONSULTANCY

Project: Ransoms, Station Road, Pulborough, West Sussex

Lombaard, Purple Pepper Partnership

Drawing: Planting plan

Based on: Architects Layout

| Drawing No: | Rev: |
|---|---|
| 1097-L-02 | A |
| Feb 2025 | Scale: 1:100@ A0 |
| | Drawn: GR |

David Archer Associates.
01273 597796.
david@dasa-arboriculture.co.uk

The original of this drawing was produced in colour; a monochrome copy should not be relied upon

©This drawing is copyright & must not be reproduced without consent from David Archer Associates.