



Existing Windows


All existing windows are UPVC.

All existing windows (apart from kitchen window) to be replaced with new double glazed UPVC sliding sash windows. Window style to match existing.

The existing kitchen window and the windows in the extension will be fitted with side hung flush casements with glazing bars.

Notes

- Drawings are for planning application purposes only.

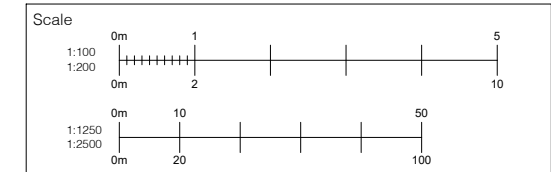[illegible]

akroteria

Client

Horsham District Council

Project

60 Park Street
Horsham

Drawing Title

Proposed Elevations


Status

Planning

Scale 1:100	Date 01/06/26	Drawn	Rev	A3
Drawing Number 2565/011		Checked		



New front door to
GF flat in existing
window location.

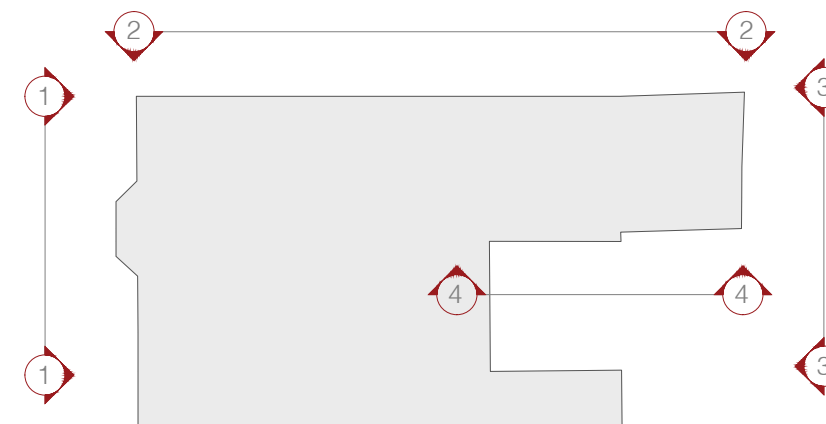

Elevation Reference Plan
Not to scale



Proposed Extension Materials

- Walls - Brickwork to match existing building.
- Detailing - Quoining to windows, doors and extension corners, plinth, head detail, window head and cill in red brick to match existing building.
- Windows - White flush casement with glazing bars.
- Velux - Black metal frame.
- Rainwater goods - Black
- New external doors - Bottle green
- Canopy above GF entrance - Metal frame with clear canopy