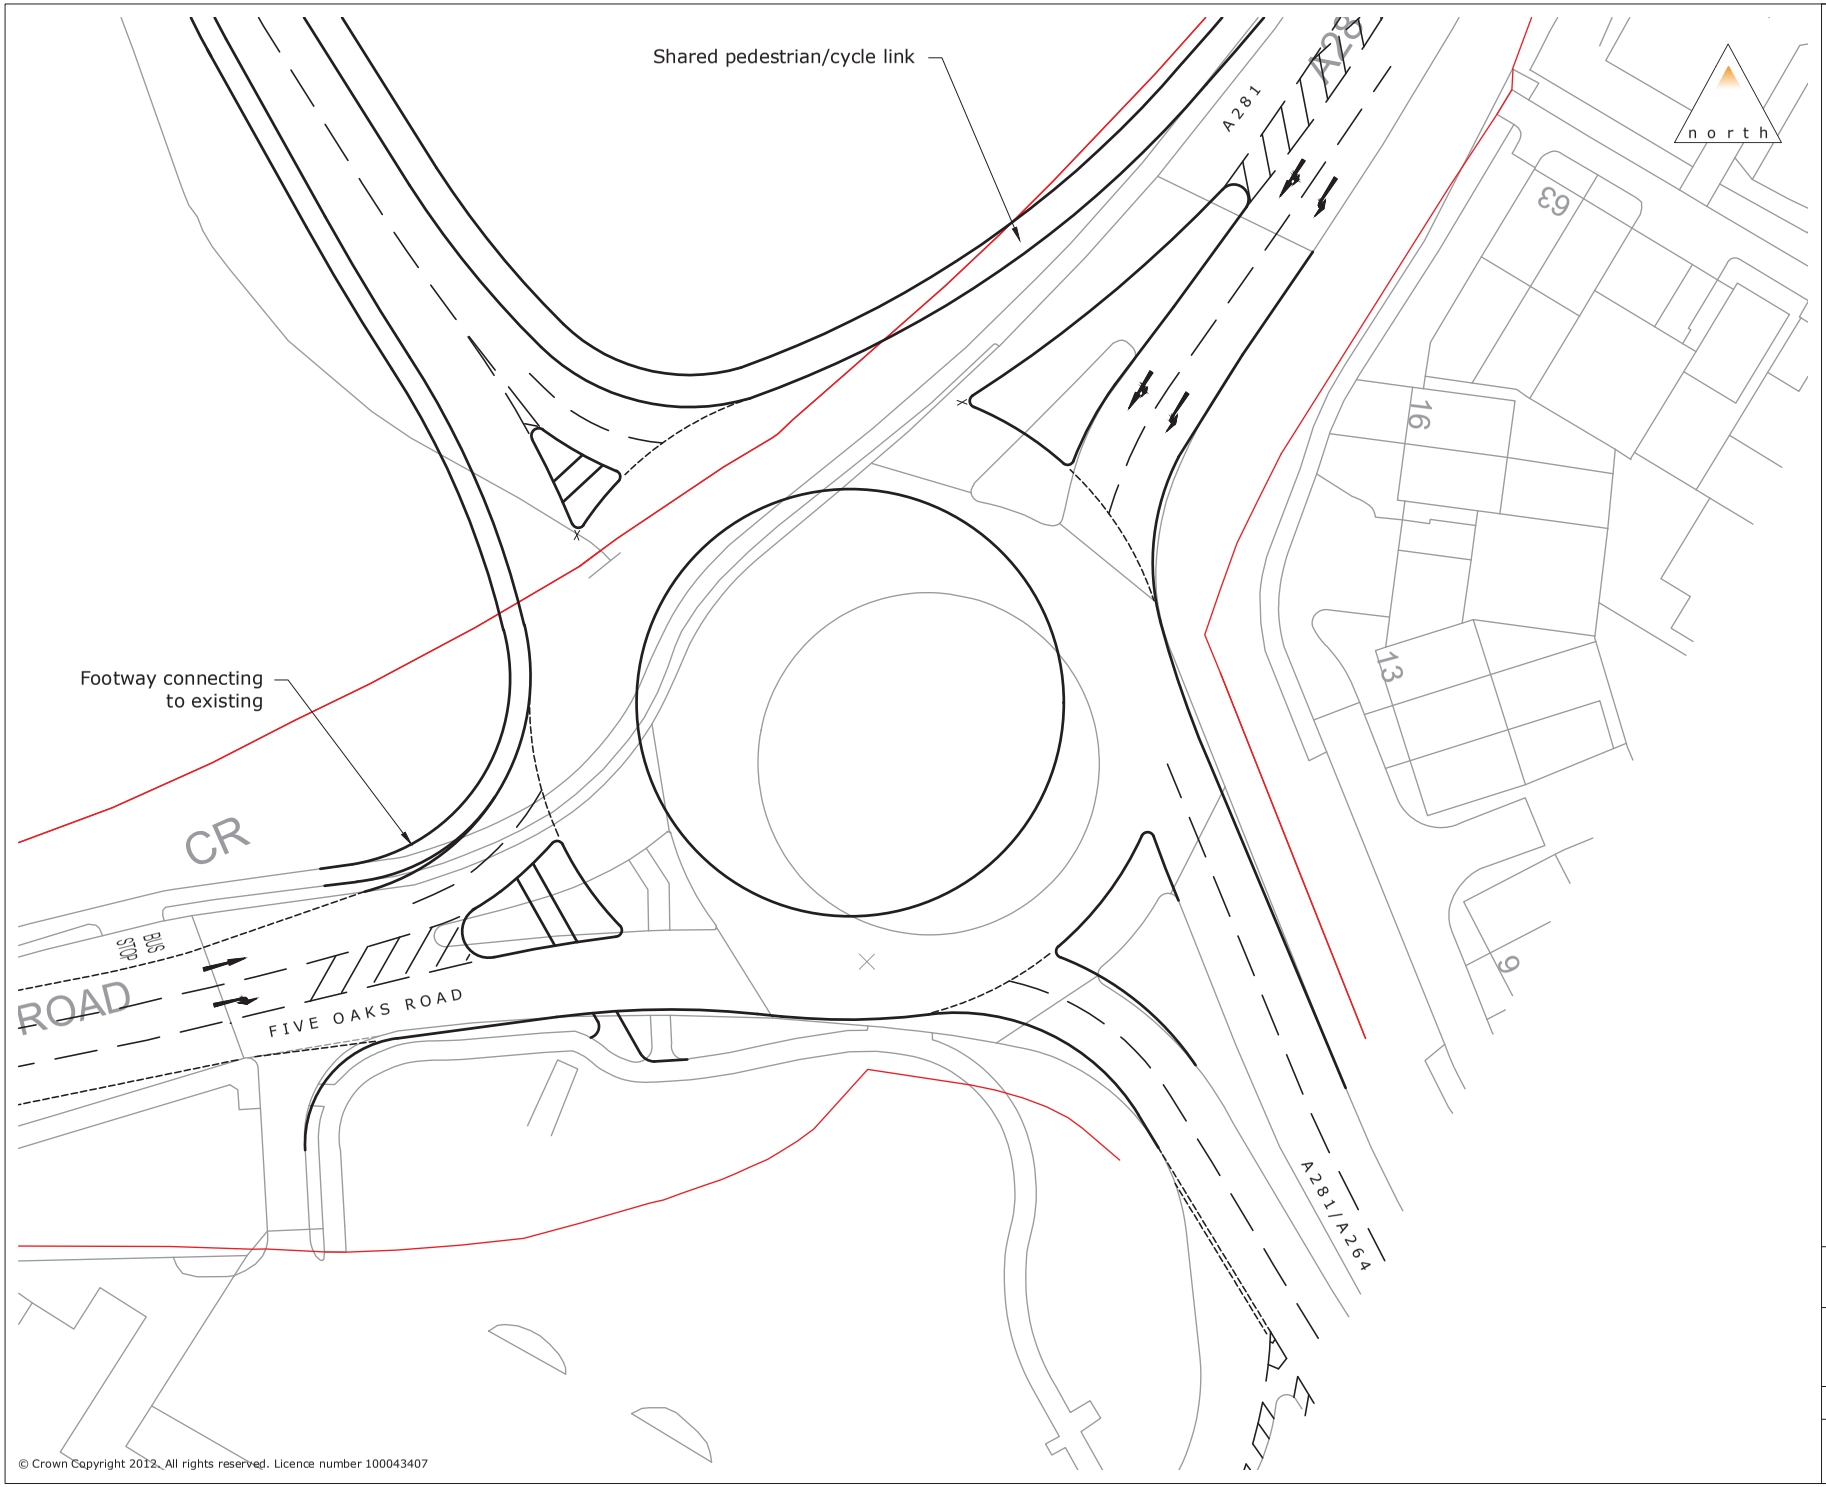


Key:

Highway Boundary

motion

84 North Street
Guildford
Surrey
GU1 4AU

T: 01483 531 300

Cargo Works
1-2 Hatfields
London
SE1 9PG

T: 020 8065 5208

www.motion.co.uk

Project:
Land at Lower Broadbridge Farm

Title:
Indicative Access / Roundabout Arrangement

Scale: 1:500 (@ A3)

Drawing: 1902029-11

Revision: B

© Crown Copyright 2012. All rights reserved. Licence number 100043407

C:\Users\Julian - Work\Motion\StaffSite - Glbroa 1902029\Drawings\1902029-11b.dwg