

NOTE:
All measurements to be checked on site.
This drawing is prepared for planning purposes only.

www.theplanningman.co.uk
t: 01372 897891
e: enquiries@theplanningman.co.uk
THE PLANNING MAN.CO.UK

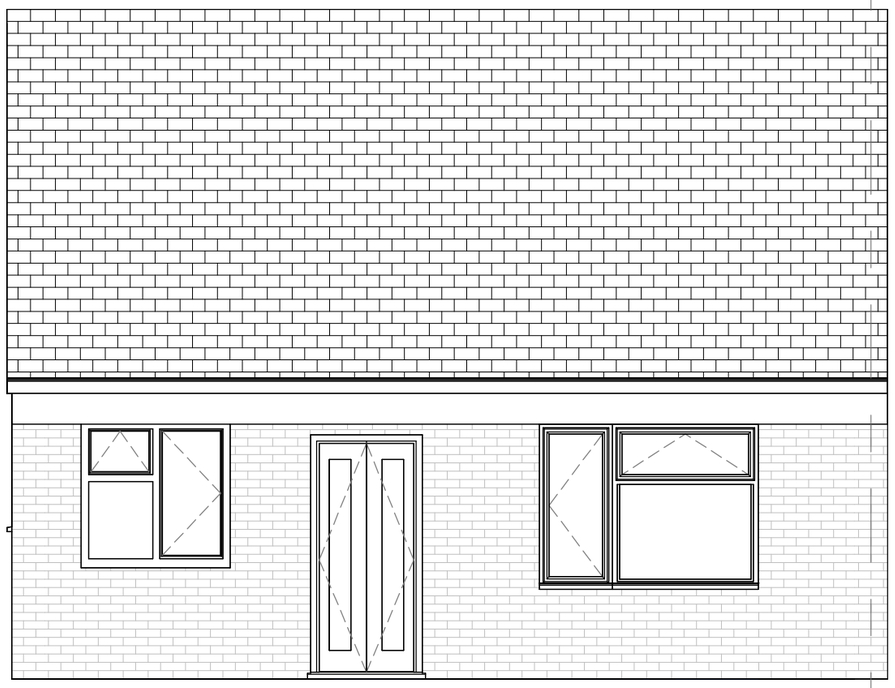

04/201 – EXISTING FRONT ELEVATION
1 : 50

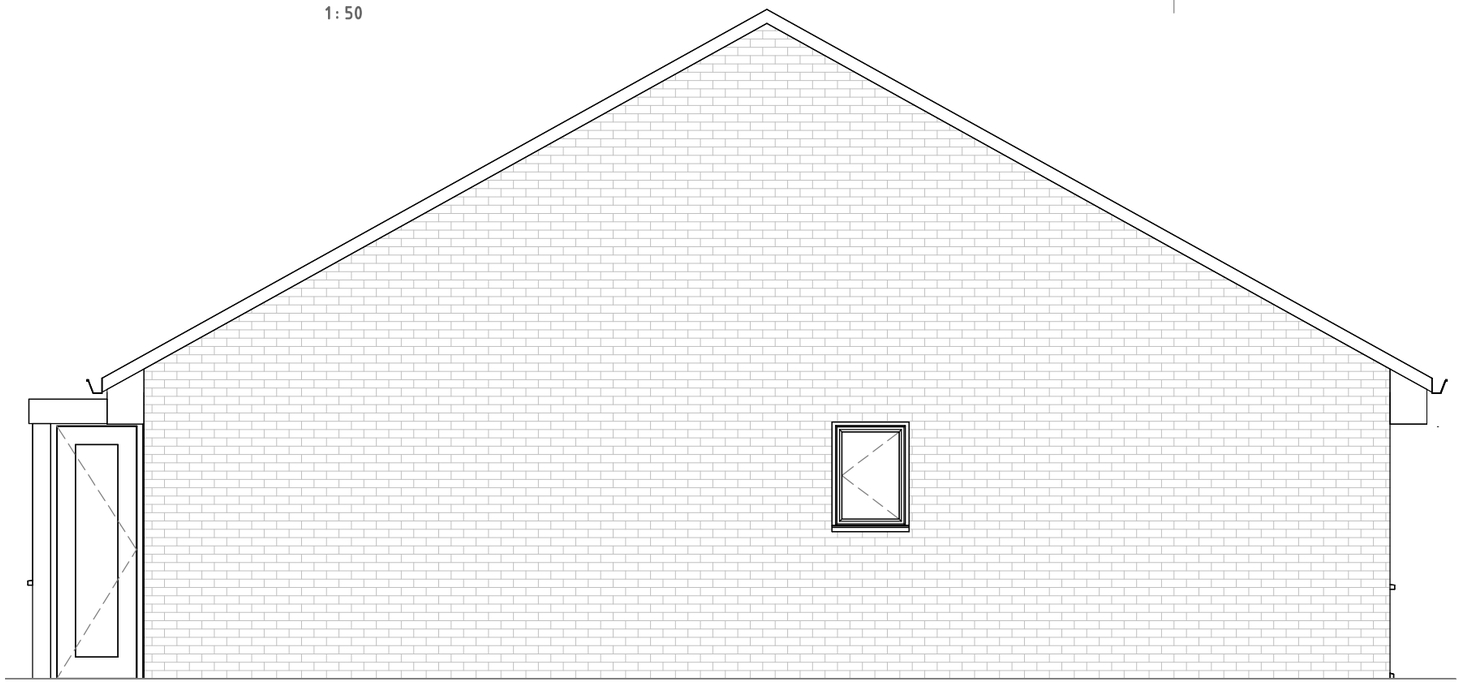

04/202 – EXISTING LEFT ELEVATION
1 : 50




VISUAL SCALE 1:50 @ A3

PROJECT NO.
811
PROJECT ADDRESS:
1 Peary Close Horsham RH12 5GD
SHEET NO: 811/ 04
REV:
SCALE:
1 : 50 @A3
DRAWING TITLE:
EXISTING ELEVATIONS
DATE:
OCTOBER '24