

NOTE:
All measurements to be checked on site.
This drawing is prepared for planning purposes only.

www.theplanningman.co.uk
t: 01372 897891
e: enquiries@theplanningman.co.uk
THE PLANNING MAN.CO.UK

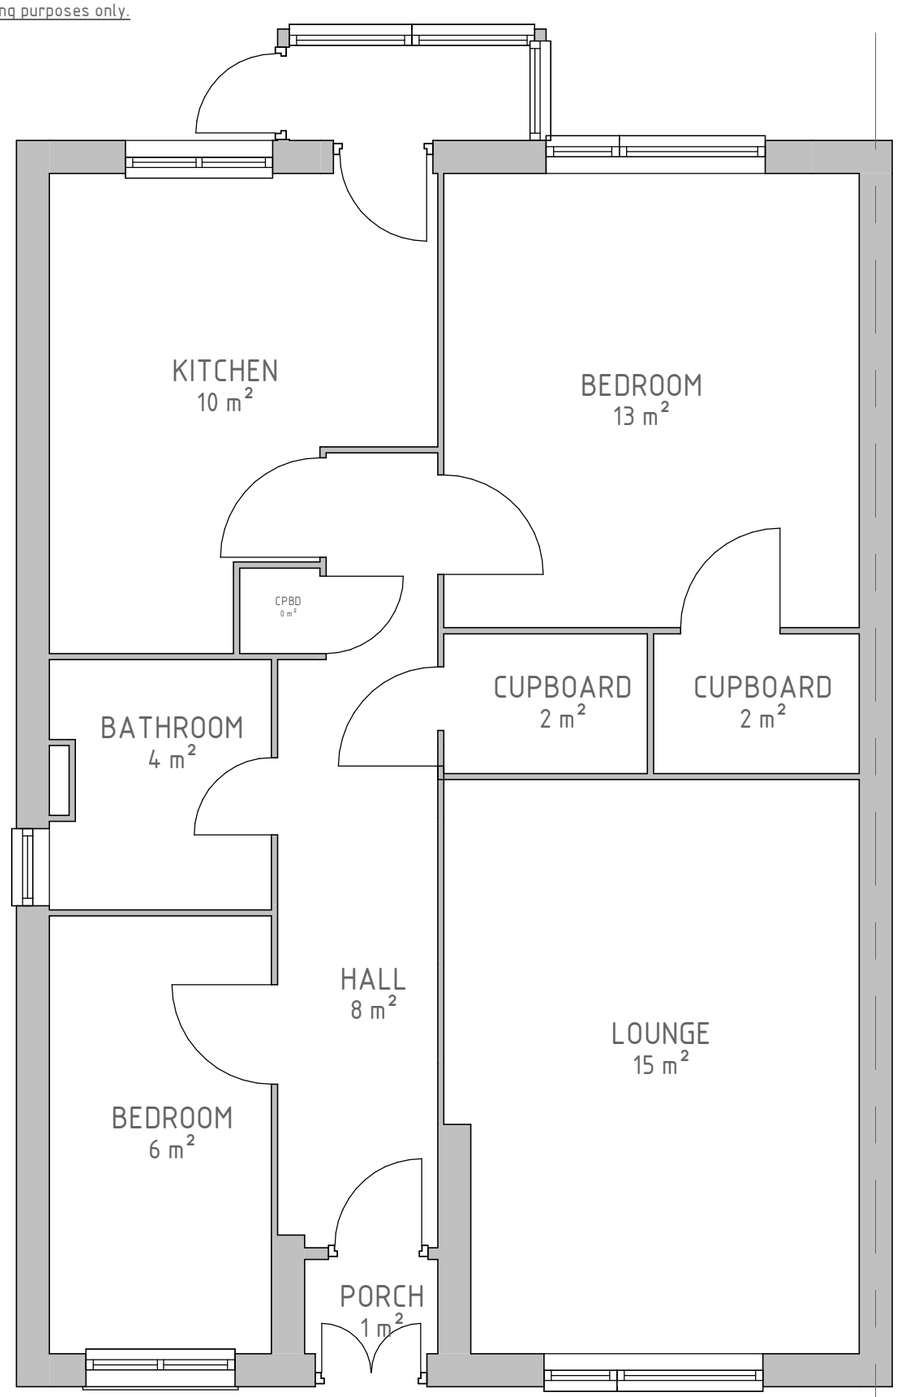

03/101 – EXISTING GROUND FLOOR PLAN
1 : 50

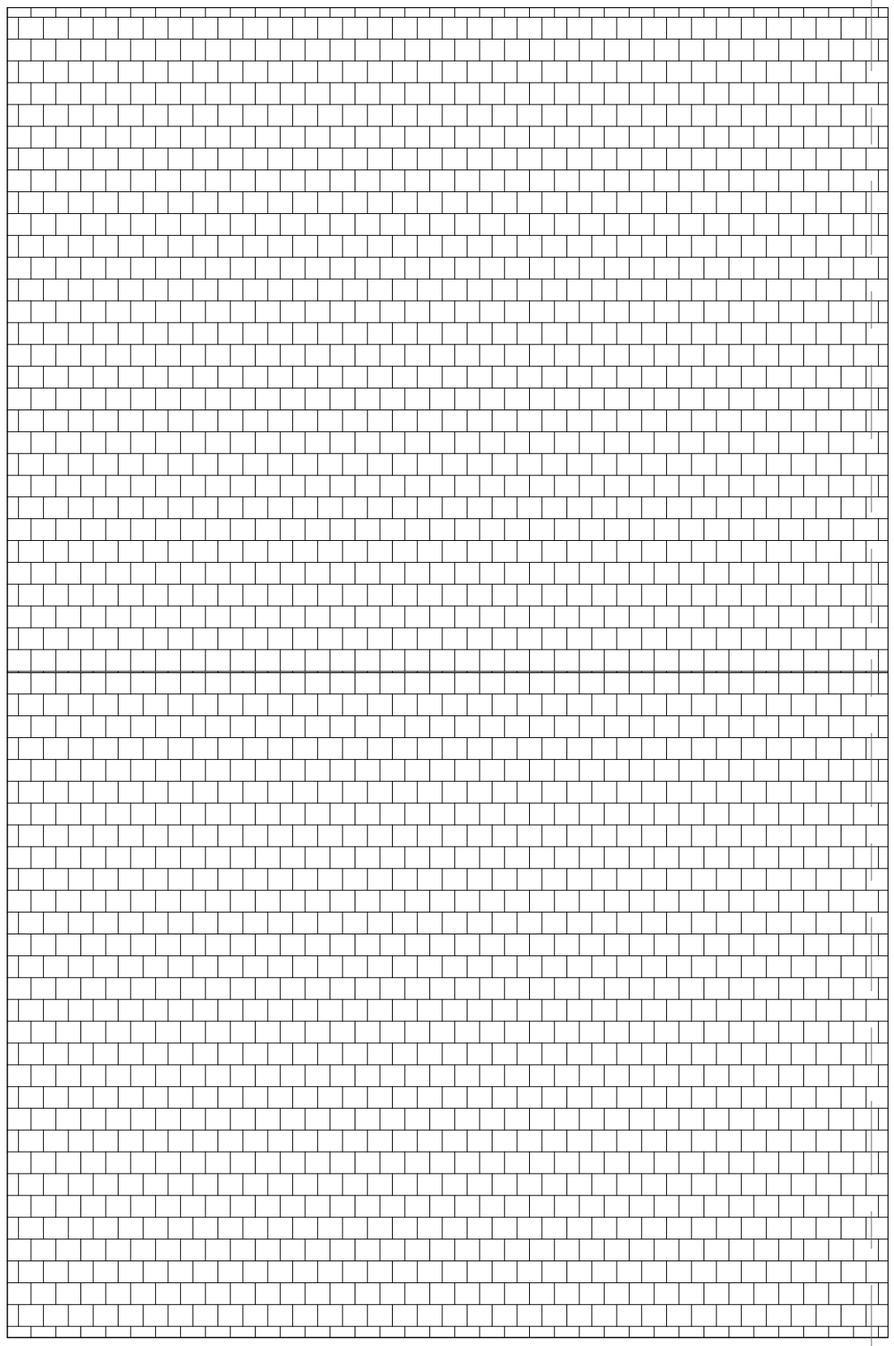

03/104 – EXISTING ROOF PLAN
1 : 50



VISUAL SCALE 1:50 @ A3

PROJECT NO.
811
PROJECT ADDRESS:
1 Peary Close Horsham RH12 5GD
SHEET NO: 811/ 03
REV:
SCALE:
1 : 50 @A3
DRAWING TITLE:
EXISTING FLOOR PLANS
DATE:
OCTOBER '24