

NOTE:
All measurements to be checked on site.
This drawing is prepared for planning purposes only.

www.theplanningman.co.uk
t: 01372 897891
e: enquiries@theplanningman.co.uk

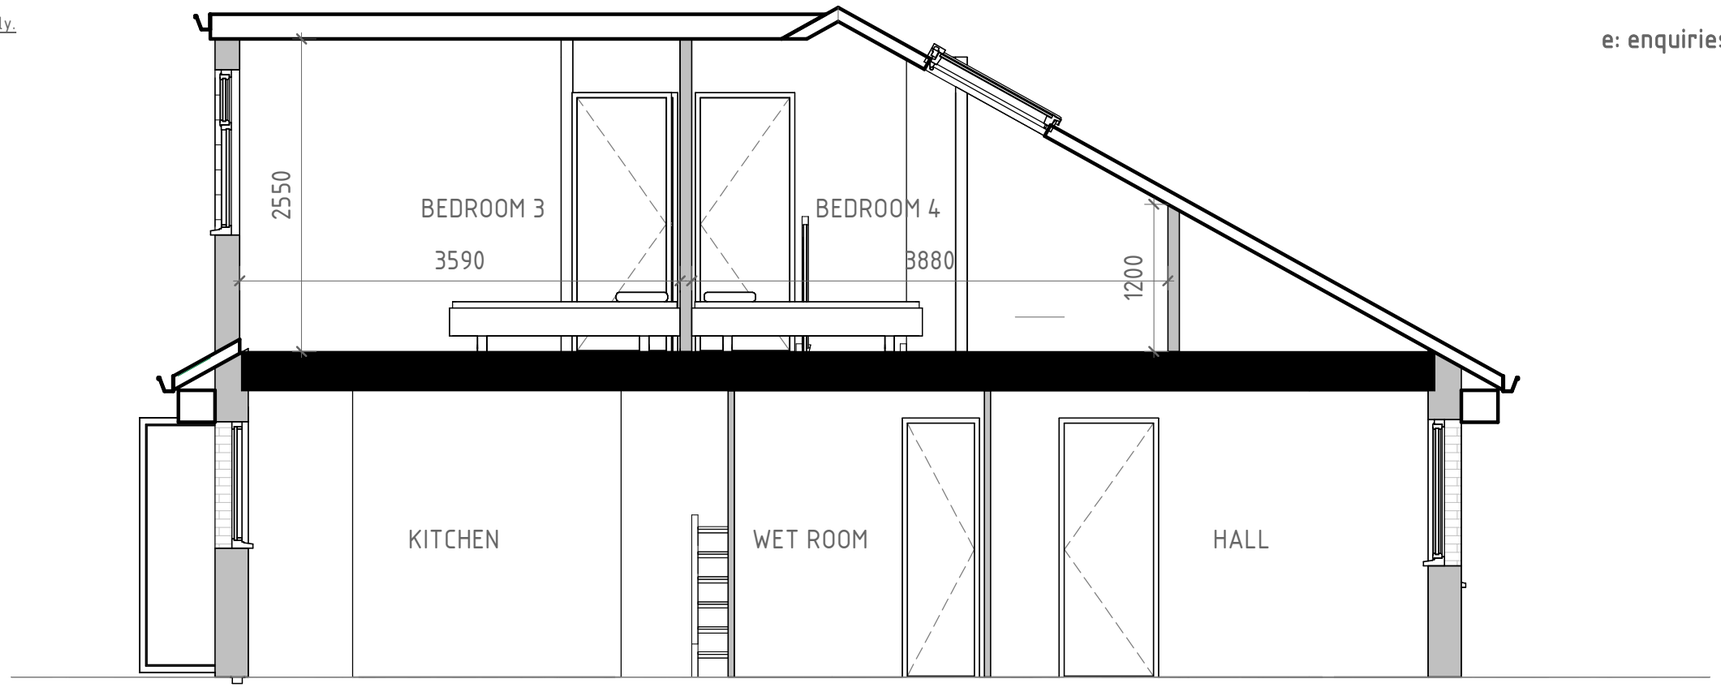

11/SECTION THROUGH BEDROOMS
1 : 50

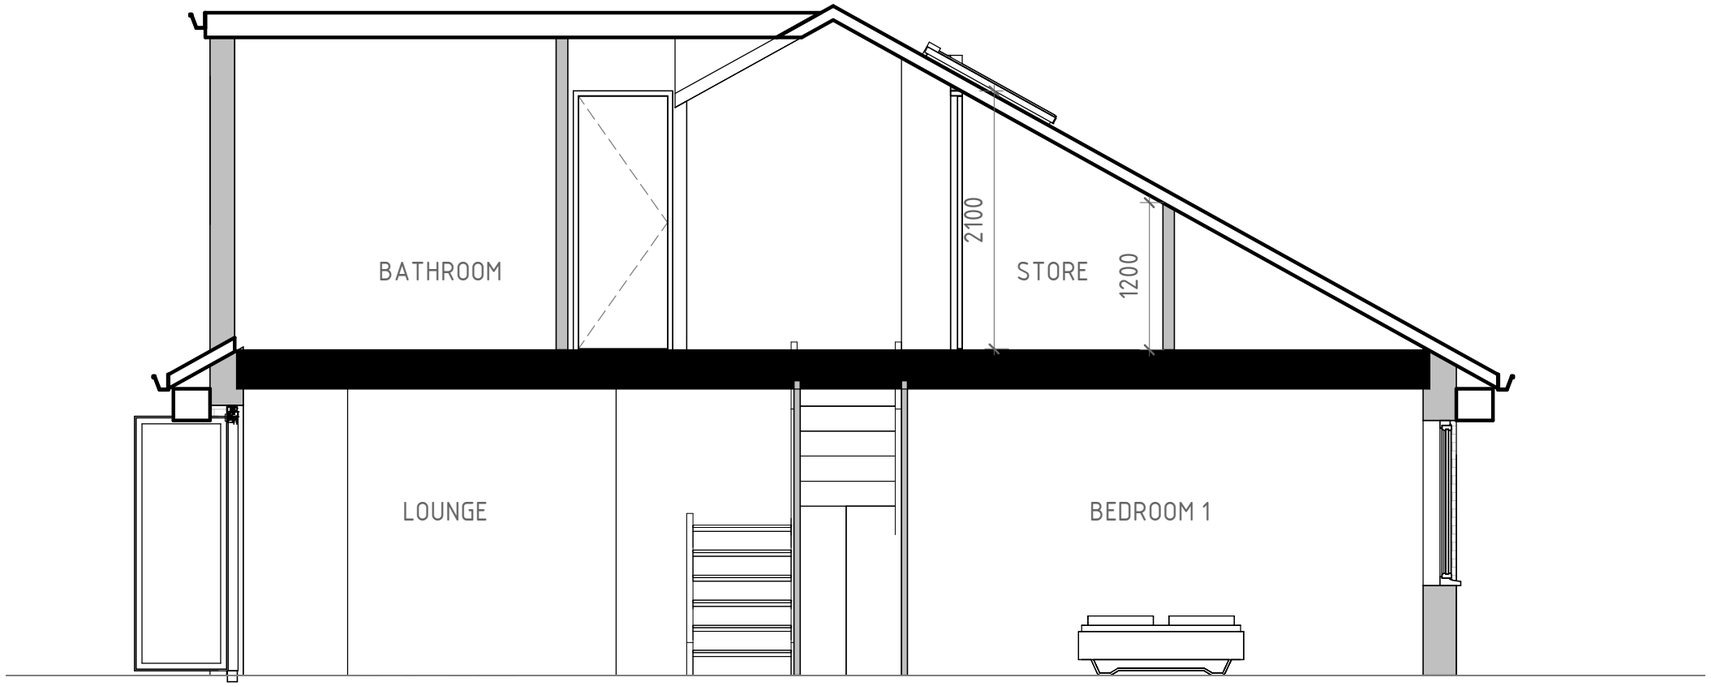

11/SECTION THROUGH BATHROOM
1 : 50

PROJECT NO.
811
PROJECT ADDRESS:
1 Peary Close Horsham RH12 5GD
SHEET NO: REV:
811/ 11
SCALE:
1 : 50 @A3
DRAWING TITLE:
SECTION
DATE:
OCTOBER '24