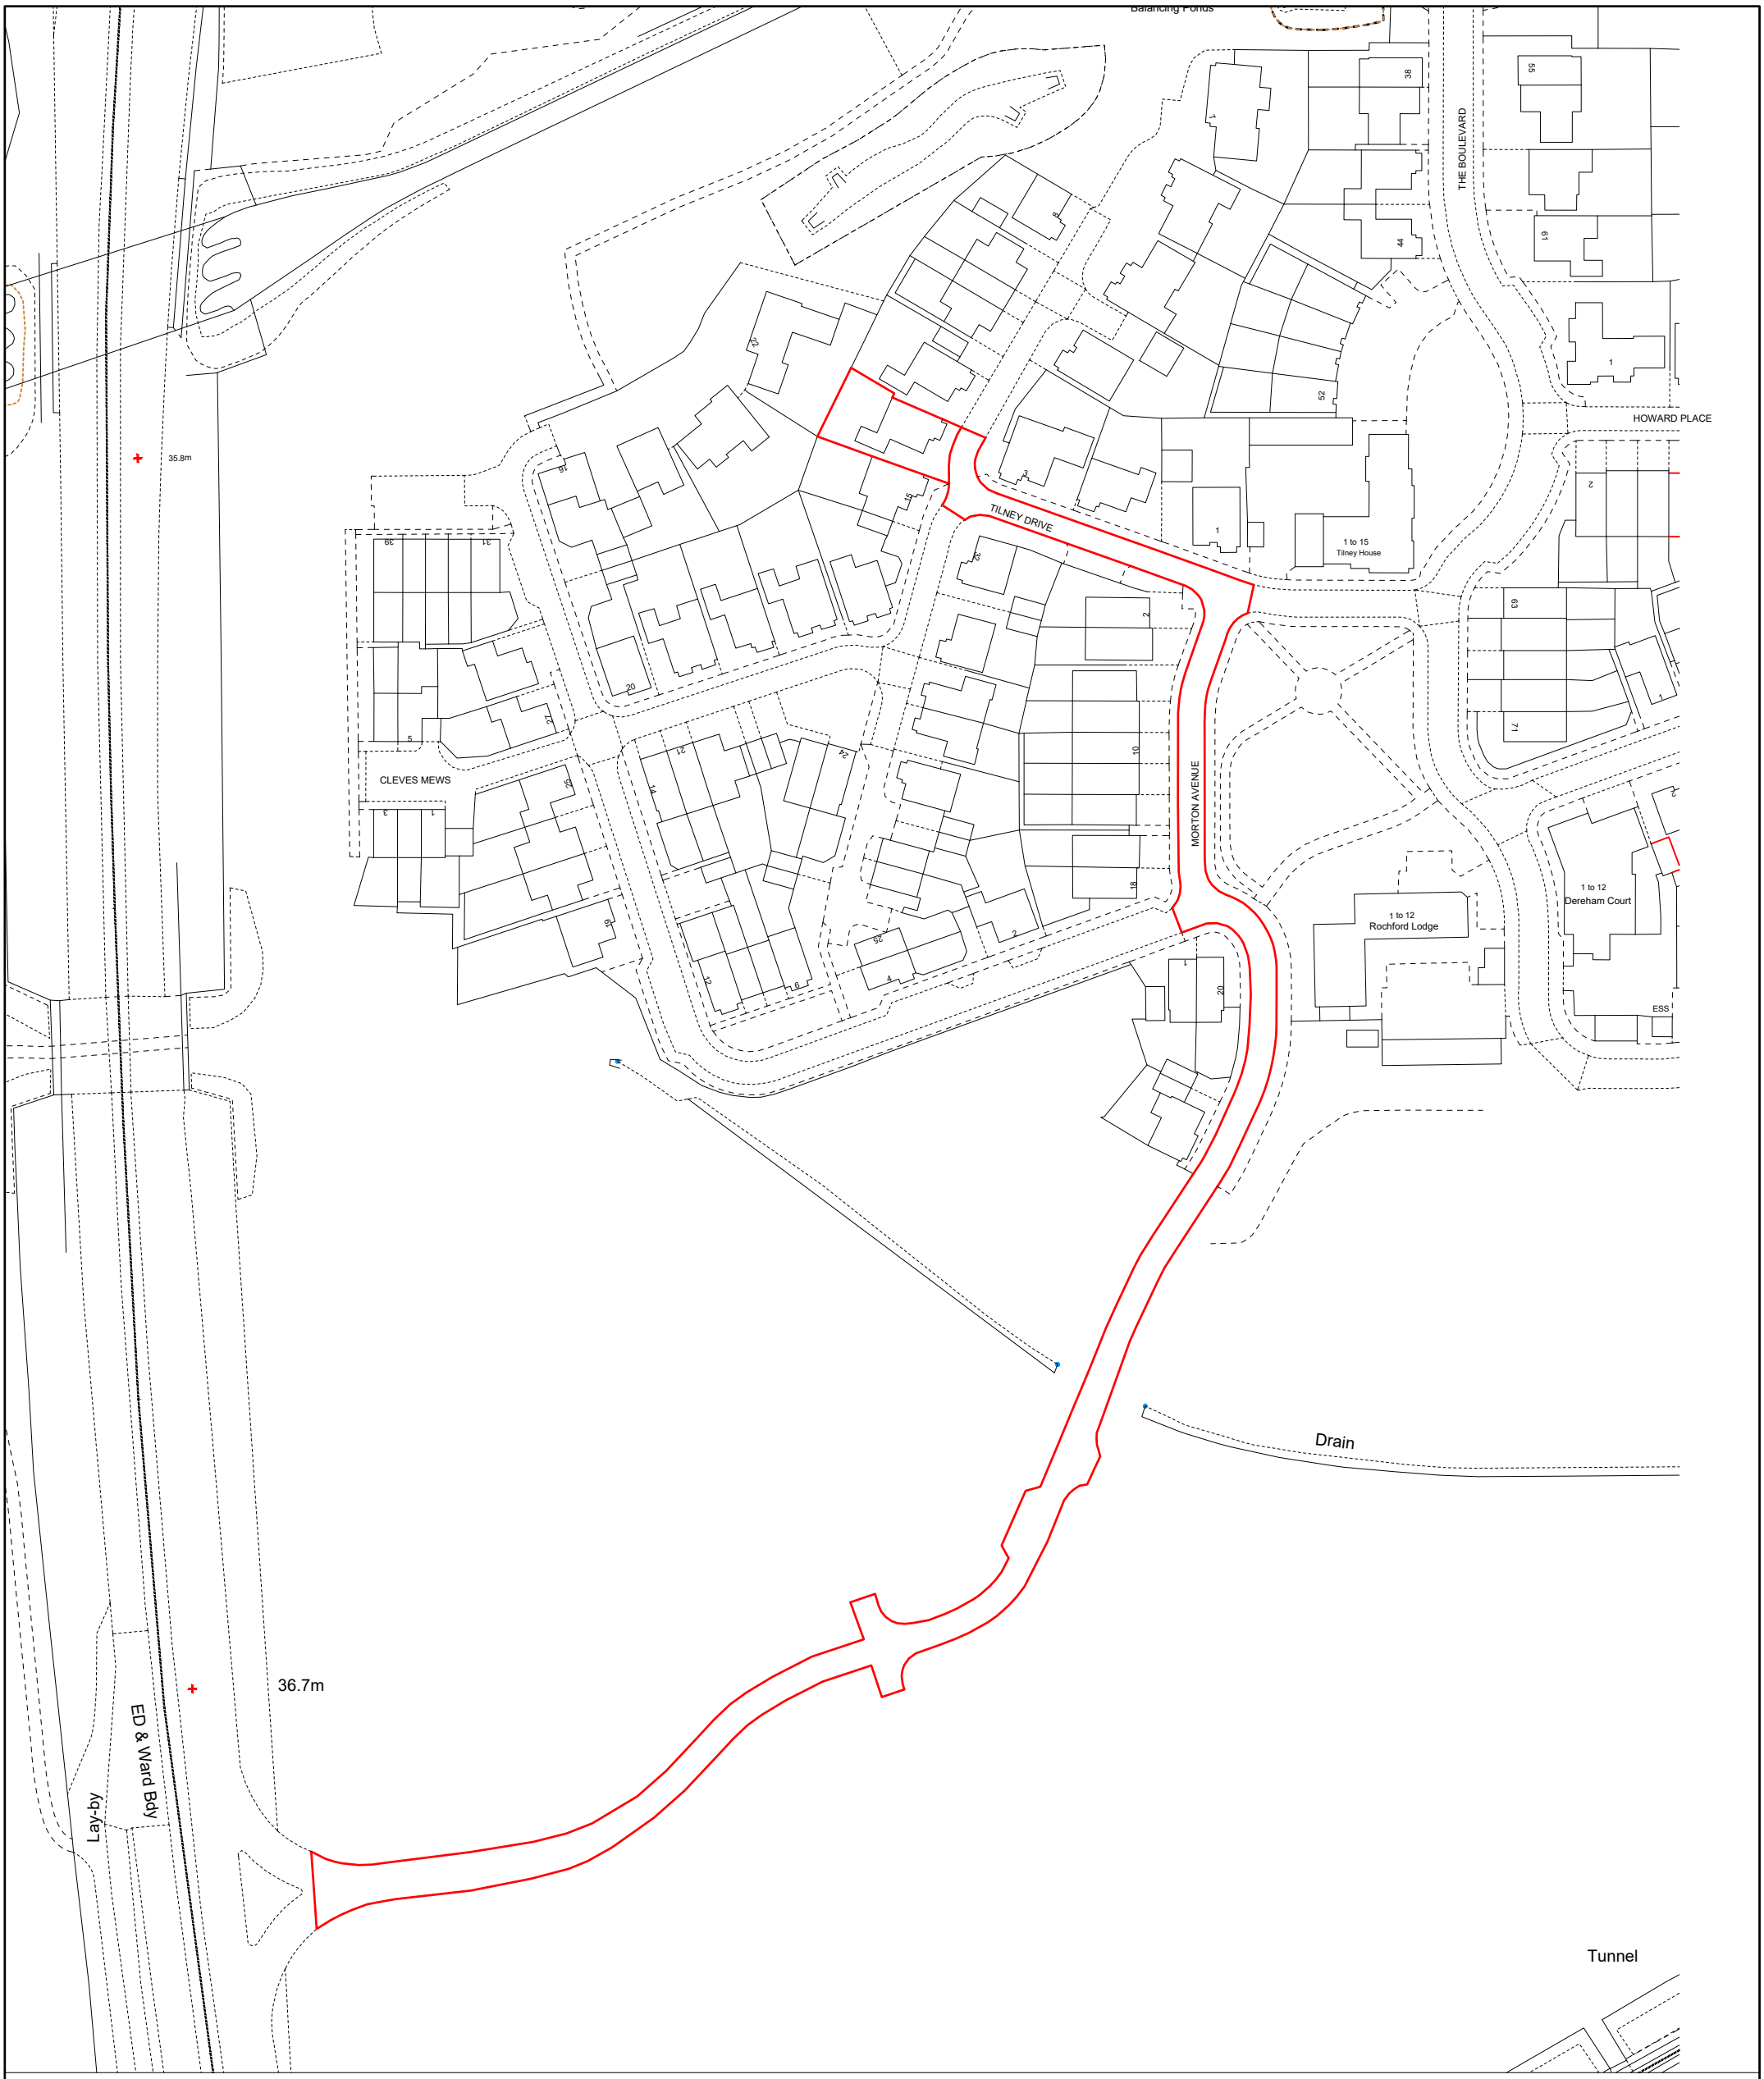

Location Plan
Scale 1:1250

N

1:1250 — 5 20 — 0 10 50 100 Meter

GENERAL NOTES:
1. ALL DIMENSIONS ARE IN MILLIMETER.
2. VERIFY ALL DIMENSIONS AND CONDITIONS BEFORE BUILDING OR STARTING CONSTRUCTION. NOTIFY THE DESIGNER IMMEDIATELY OF ANY DISCREPANCY OR VARIATION.
3. ALL WORK TO COMPLY WITH CURRENT BUILDING REGULATIONS AND CODES OF PRACTICE

Title:

Location Plan

N

Site Address
14 Tilney Drive,
Horsham.
Sussex.
RH12 1PG

Scale: 1:1250@A3
Date: 13/11/2024
Drawing No.: 2024/178 -6
Drawn By: RO

Revision Date:

e:mail - faluckpatel@yahoo.com
(M) +44 (0) 7871 466 254

Faluck Patel