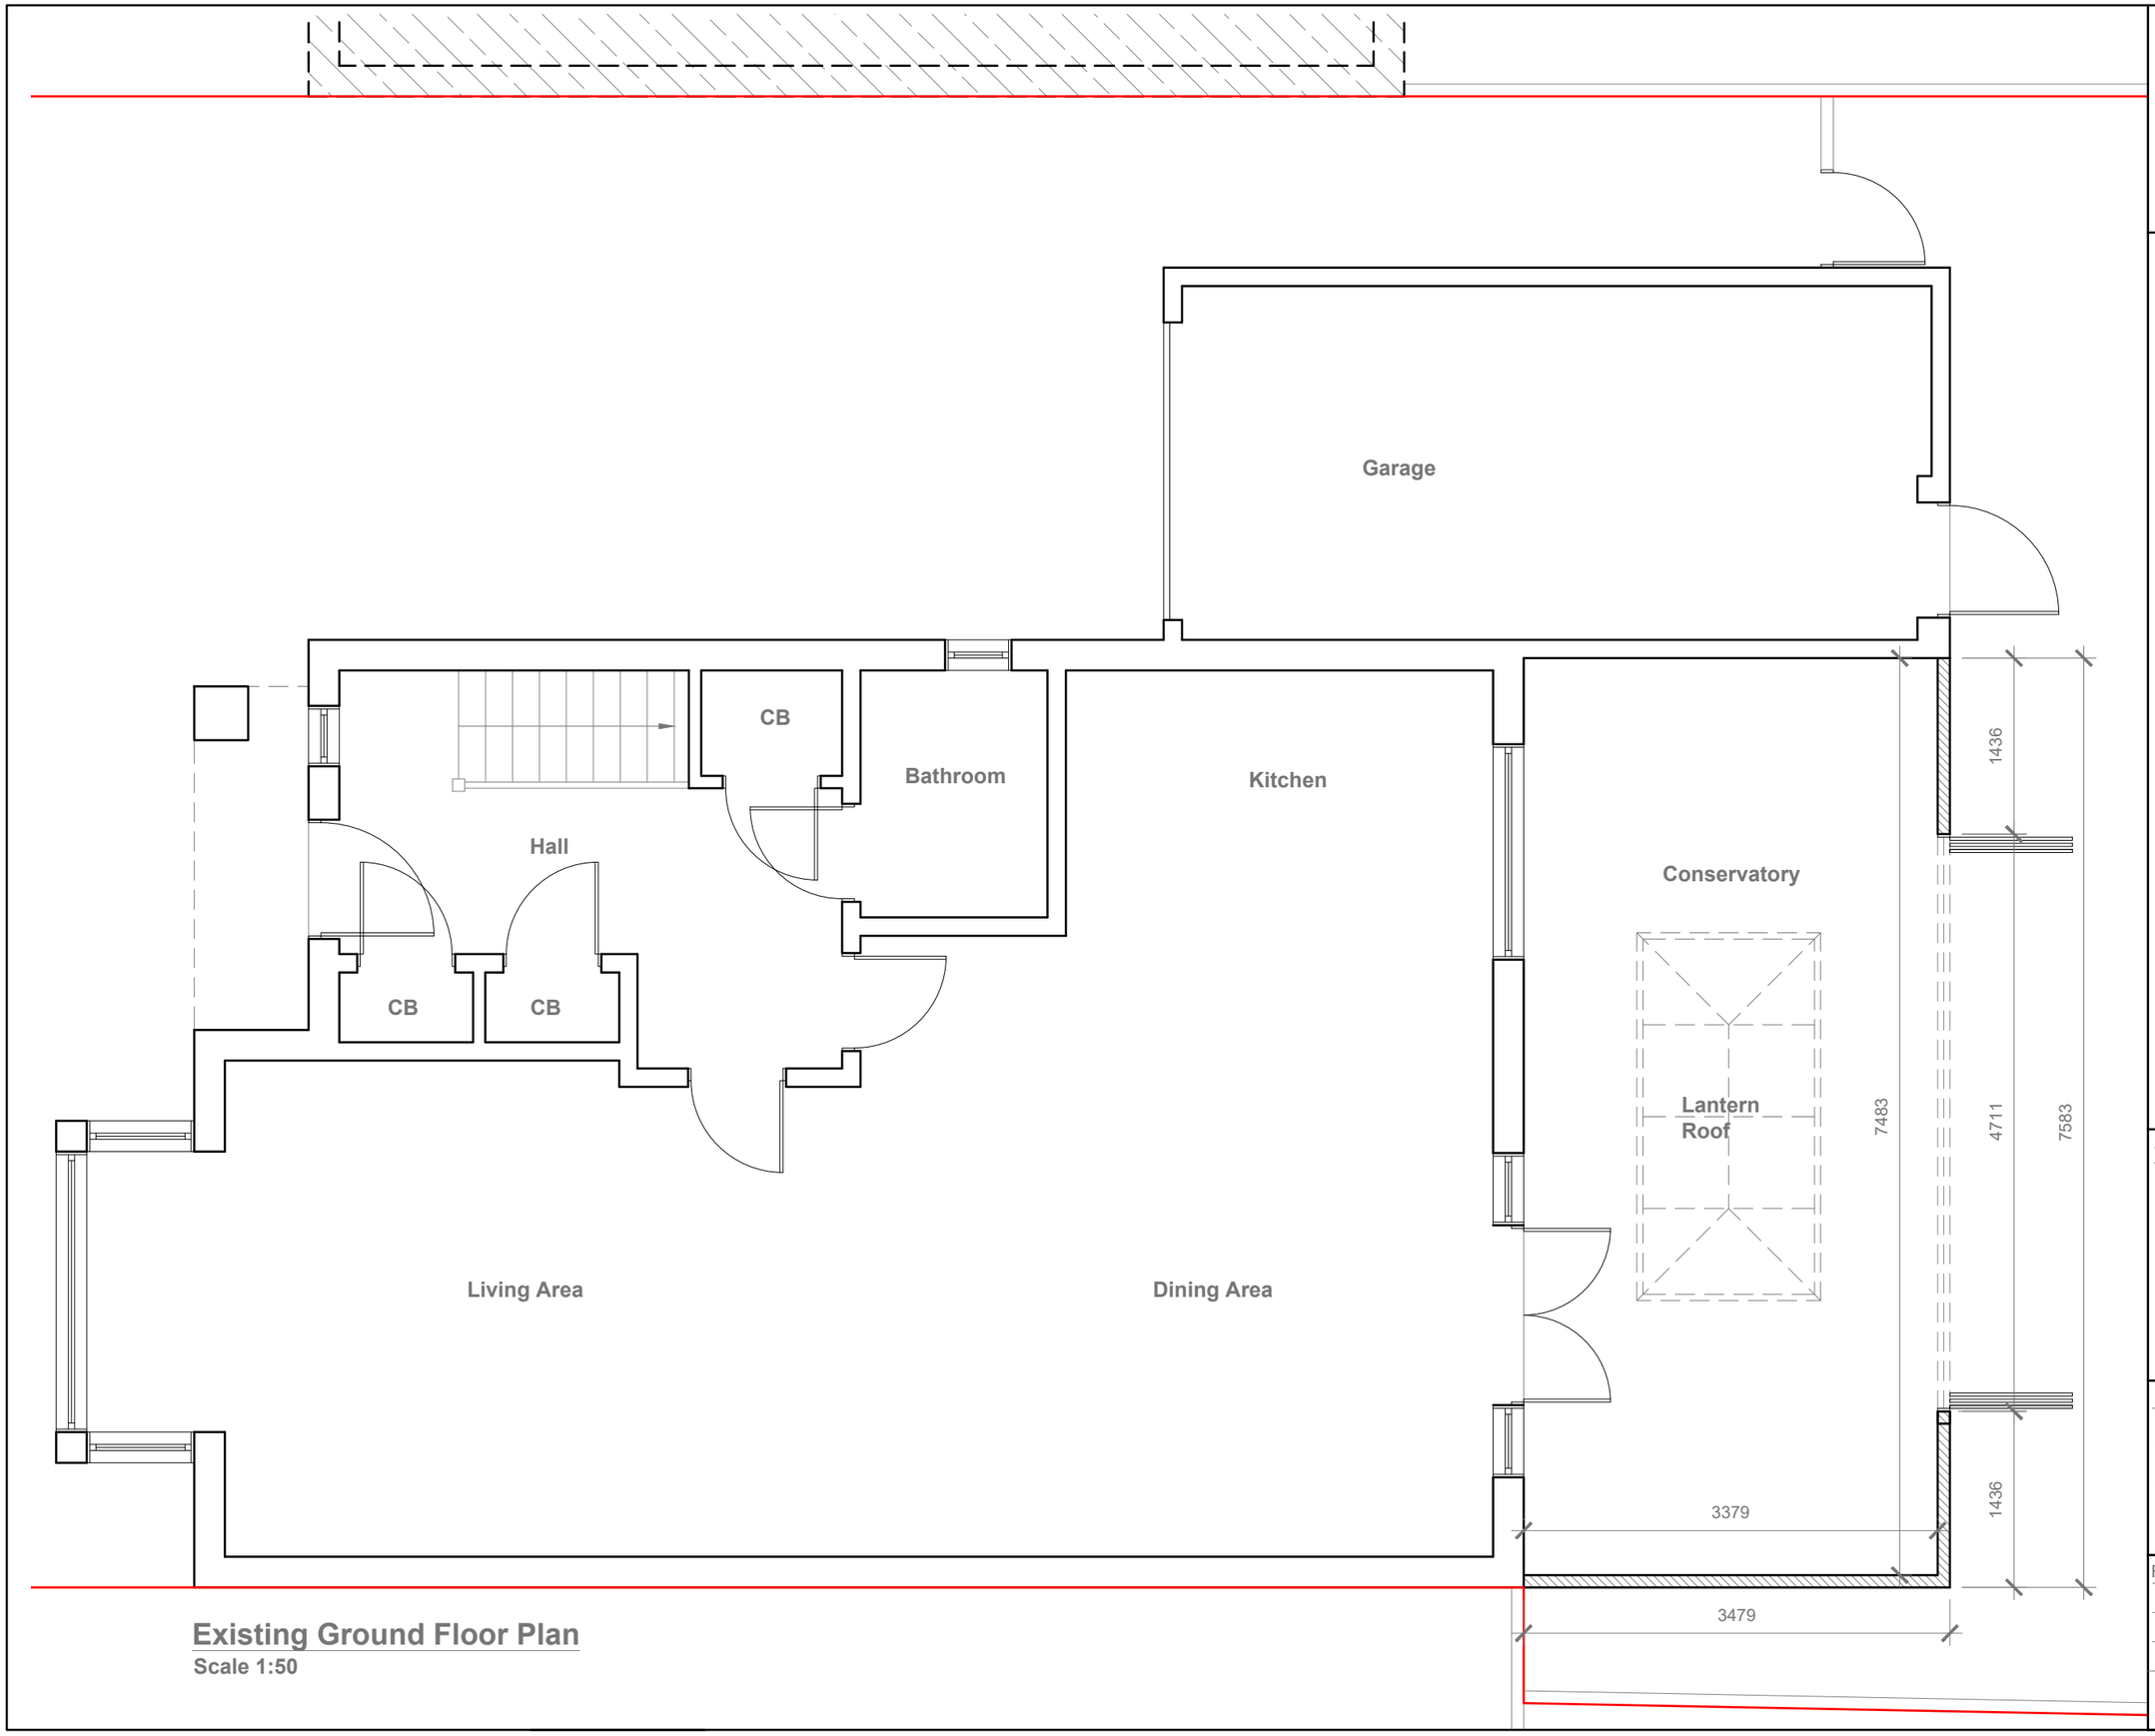

Existing Ground Floor Plan

Scale 1:50

GENERAL NOTES:

1. ALL DIMENSIONS ARE IN MILLIMETER.
2. VERIFY ALL DIMENSIONS AND CONDITIONS BEFORE BUILDING OR STARTING CONSTRUCTION. NOTIFY THE DESIGNER IMMEDIATELY OF ANY DISCREPANCY OR VARIATION.
3. ALL WORK TO COMPLY WITH CURRENT BUILDING REGULATIONS AND CODES OF PRACTICE.

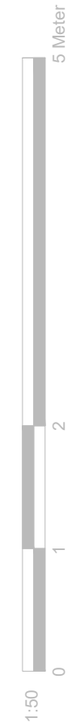

Title:

Existing Ground Floor Plan

Site Address

14 Tilney Drive,
Horsham.
Sussex.
RH12 1PG

Scale: 1:50 @A3

Date: 30/10/2024

Drawing No.: 2024/178 -03

Drawn By: RO

Revision Date:

A	30/12/2024

e:mail - faluckpatel@yahoo.com
(M) +44 (0) 7871 466 254

Faluck Patel