

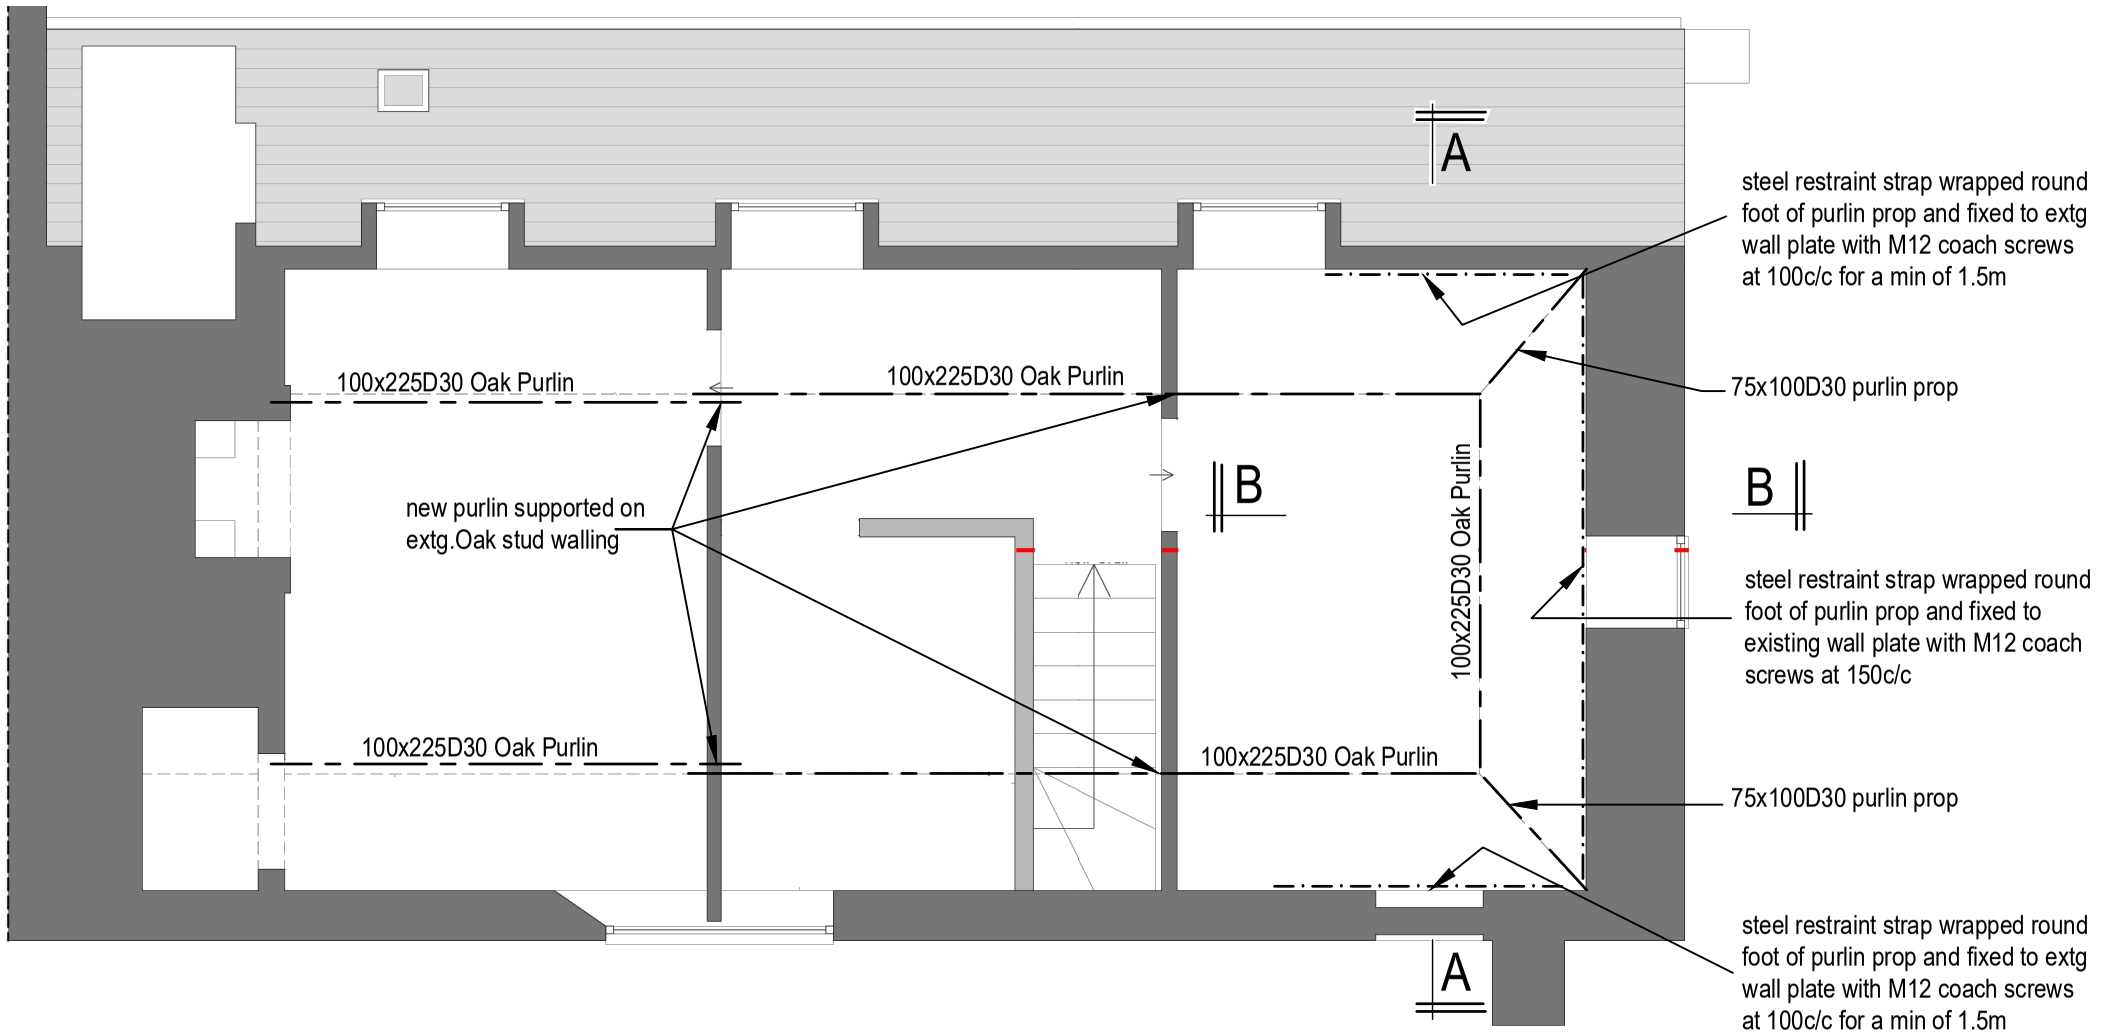


1st Floor Plan
(Structure Over)
(1:50 approx)

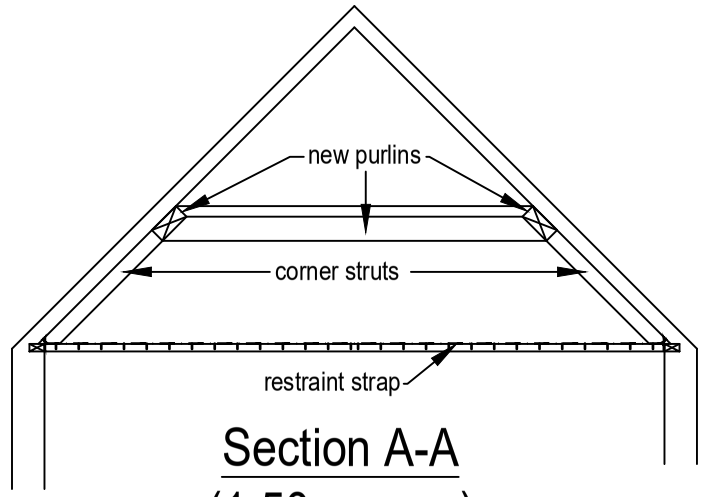

Section A-A
(1:50 approx)

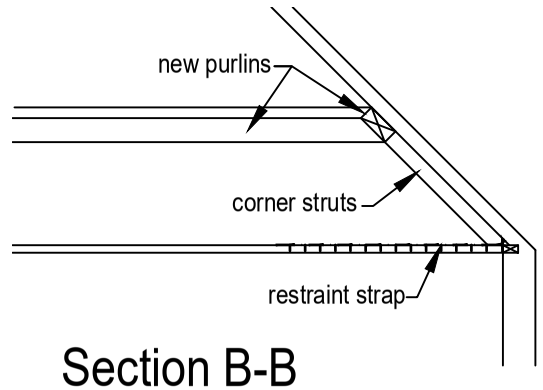

Section B-B
(1:50 approx)

vkhp-consulting
civil and structural

340 High Street, Dorking, Surrey RH4 1QX
01306 881012 / dkg@vkhp.co.uk

Surrey	01306 881012 / dkg@vkhp.co.uk
Kent	01892 521841 / tw@vkhp.co.uk
West Sussex	01903 740090 / sto@vkhp.co.uk
National & International	01306 881012 / info@vkhp.co.uk

PROJECT
Littel St Marys, The Street
Bramber, Steyning BN44 3WE

TITLE
Proposed Roof Vaulting
Plan & Sections

Rev	Revision note	Date
-	Issue for construction	28.05.25
P1	Preliminary Issue for comments	21.05.25

Date	Scale @A3	DRG No	REV
May 2025	as shown	655925/01	-