


Existing Elevation A - A (Scale 1:50)

Scale Bar (1:50)
0m 5m

Scale Bar (1:100)
0m 5m 10m




Existing Elevation B - B (Scale 1:50)

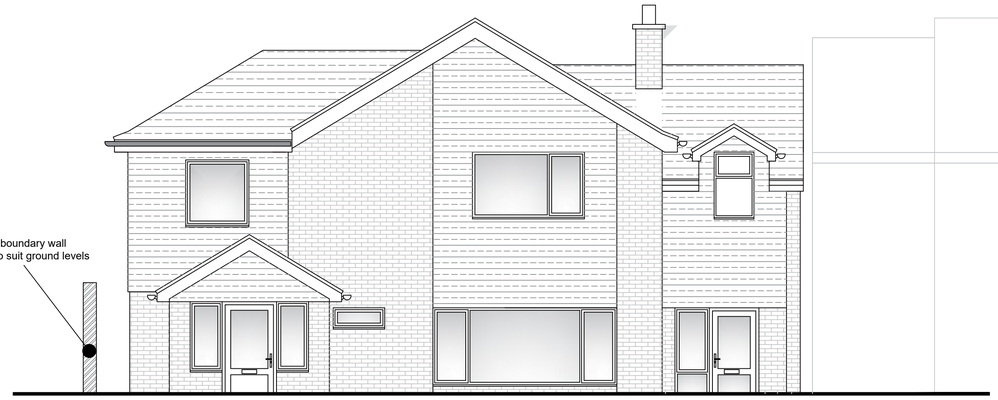


Proposed Elevation A - A (Scale 1:50)



Proposed Elevation B - B (Scale 1:50)

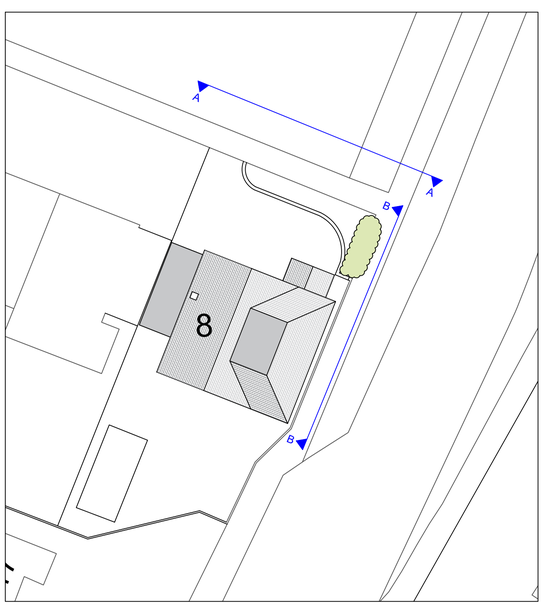

Existing Elevation Lines (Scale 1:200)

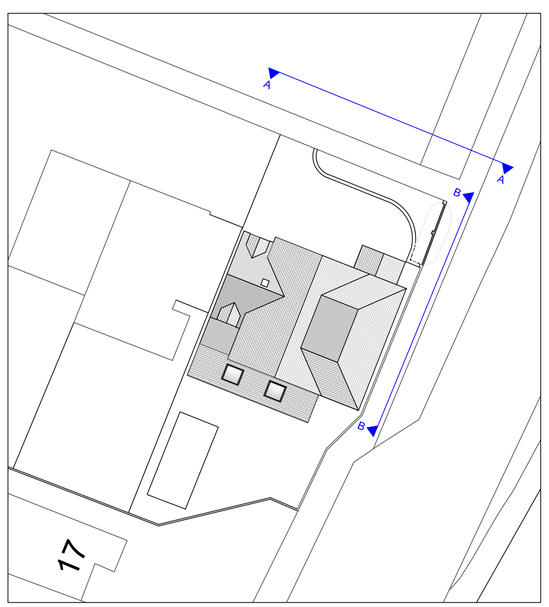

Proposed Elevation Lines (Scale 1:200)

A	Nov 2024	Ridge line reduced

revisions

DOWNSVIEW
ASSOCIATES
Chartered Surveyors

Little Acorns, Hampers Lane, Storrington,
West Sussex, RH20 3HZ
Tel: 01903 744 888 Mob: 07971 XXXXXX
Email: mail@downsview-surveyors.co.uk

RICS

address
8 Heather Close
Horsham
West Sussex

project
Proposed 2 storey side extension and single storey rear extension, together with removal of front hedge and extension of front existing boundary wall

title
Proposed Street Elevations

scale	date	revision
As noted @ A1	Sept 2024	A

drawing number
2024.431.05