Scale Bar (1:50)
0m 5m

Scale Bar (1:100)
0m 5m 10m



Proposed Front Elevation (Scale 1:100)

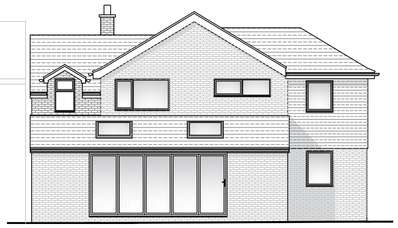

Proposed Rear Elevation (Scale 1:100)

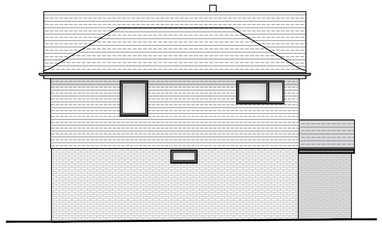

Proposed Side Elevation (Scale 1:100)

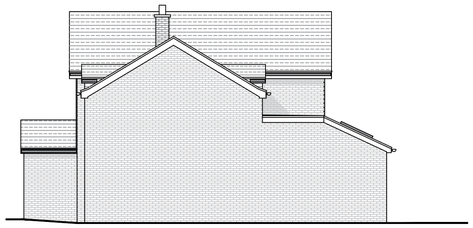

Proposed Side Elevation (Scale 1:100)

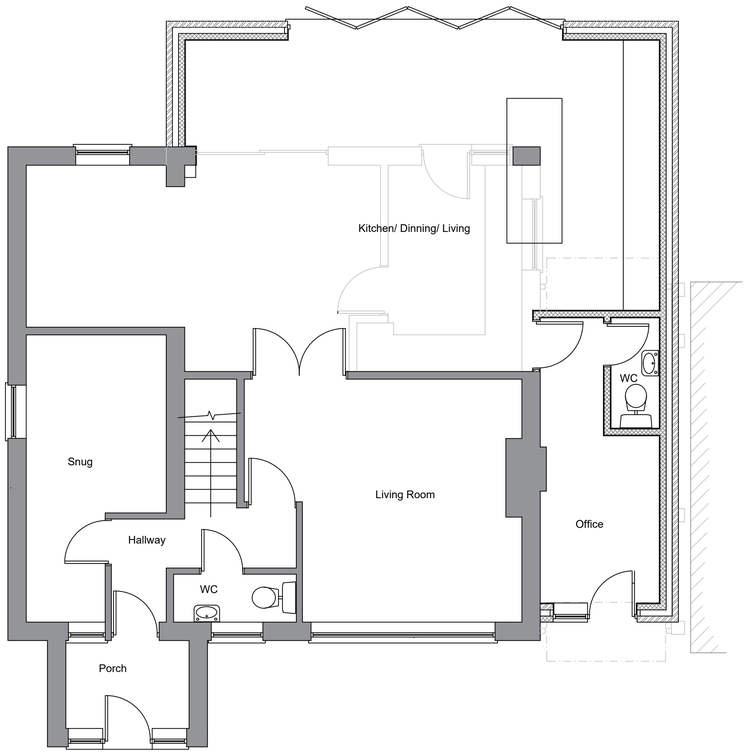

Proposed Ground Floor Layout (Scale 1:50)



Proposed First Floor Layout (Scale 1:50)

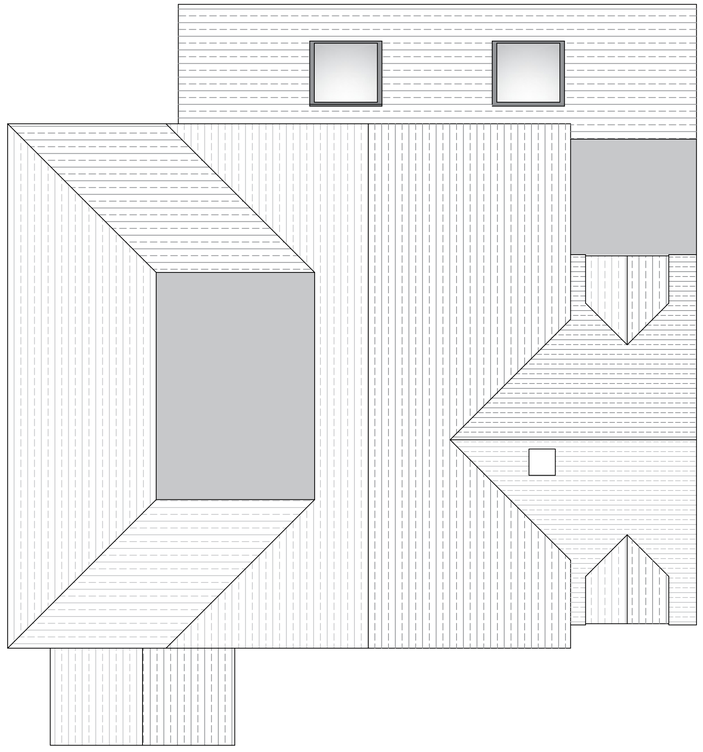

Proposed Roof Plan (Scale 1:50)

A	Nov 2024	Ridge line reduced

revisions

DOWNSVIEW
ASSOCIATES
Chartered Surveyors

Little Acorns, Hampers Lane, Storrington,
West Sussex, RH20 3HZ
Tel: 01903 745567 Mob: 7525 844845
Email: mail@downsview-surveyors.co.uk

RICS

address
8 Heather Close
Horsham
West Sussex

project
Proposed 2 storey side extension and single storey rear extension, together with removal of front hedge and extension of front existing boundary wall

title
Proposed layouts and elevations

scale	date	revision
As noted @ A1	Sept 2024	A

drawing number
2024.431.02