


Gate 5 (Service Gate) Proposed Plan

Gatewick House, Steyning

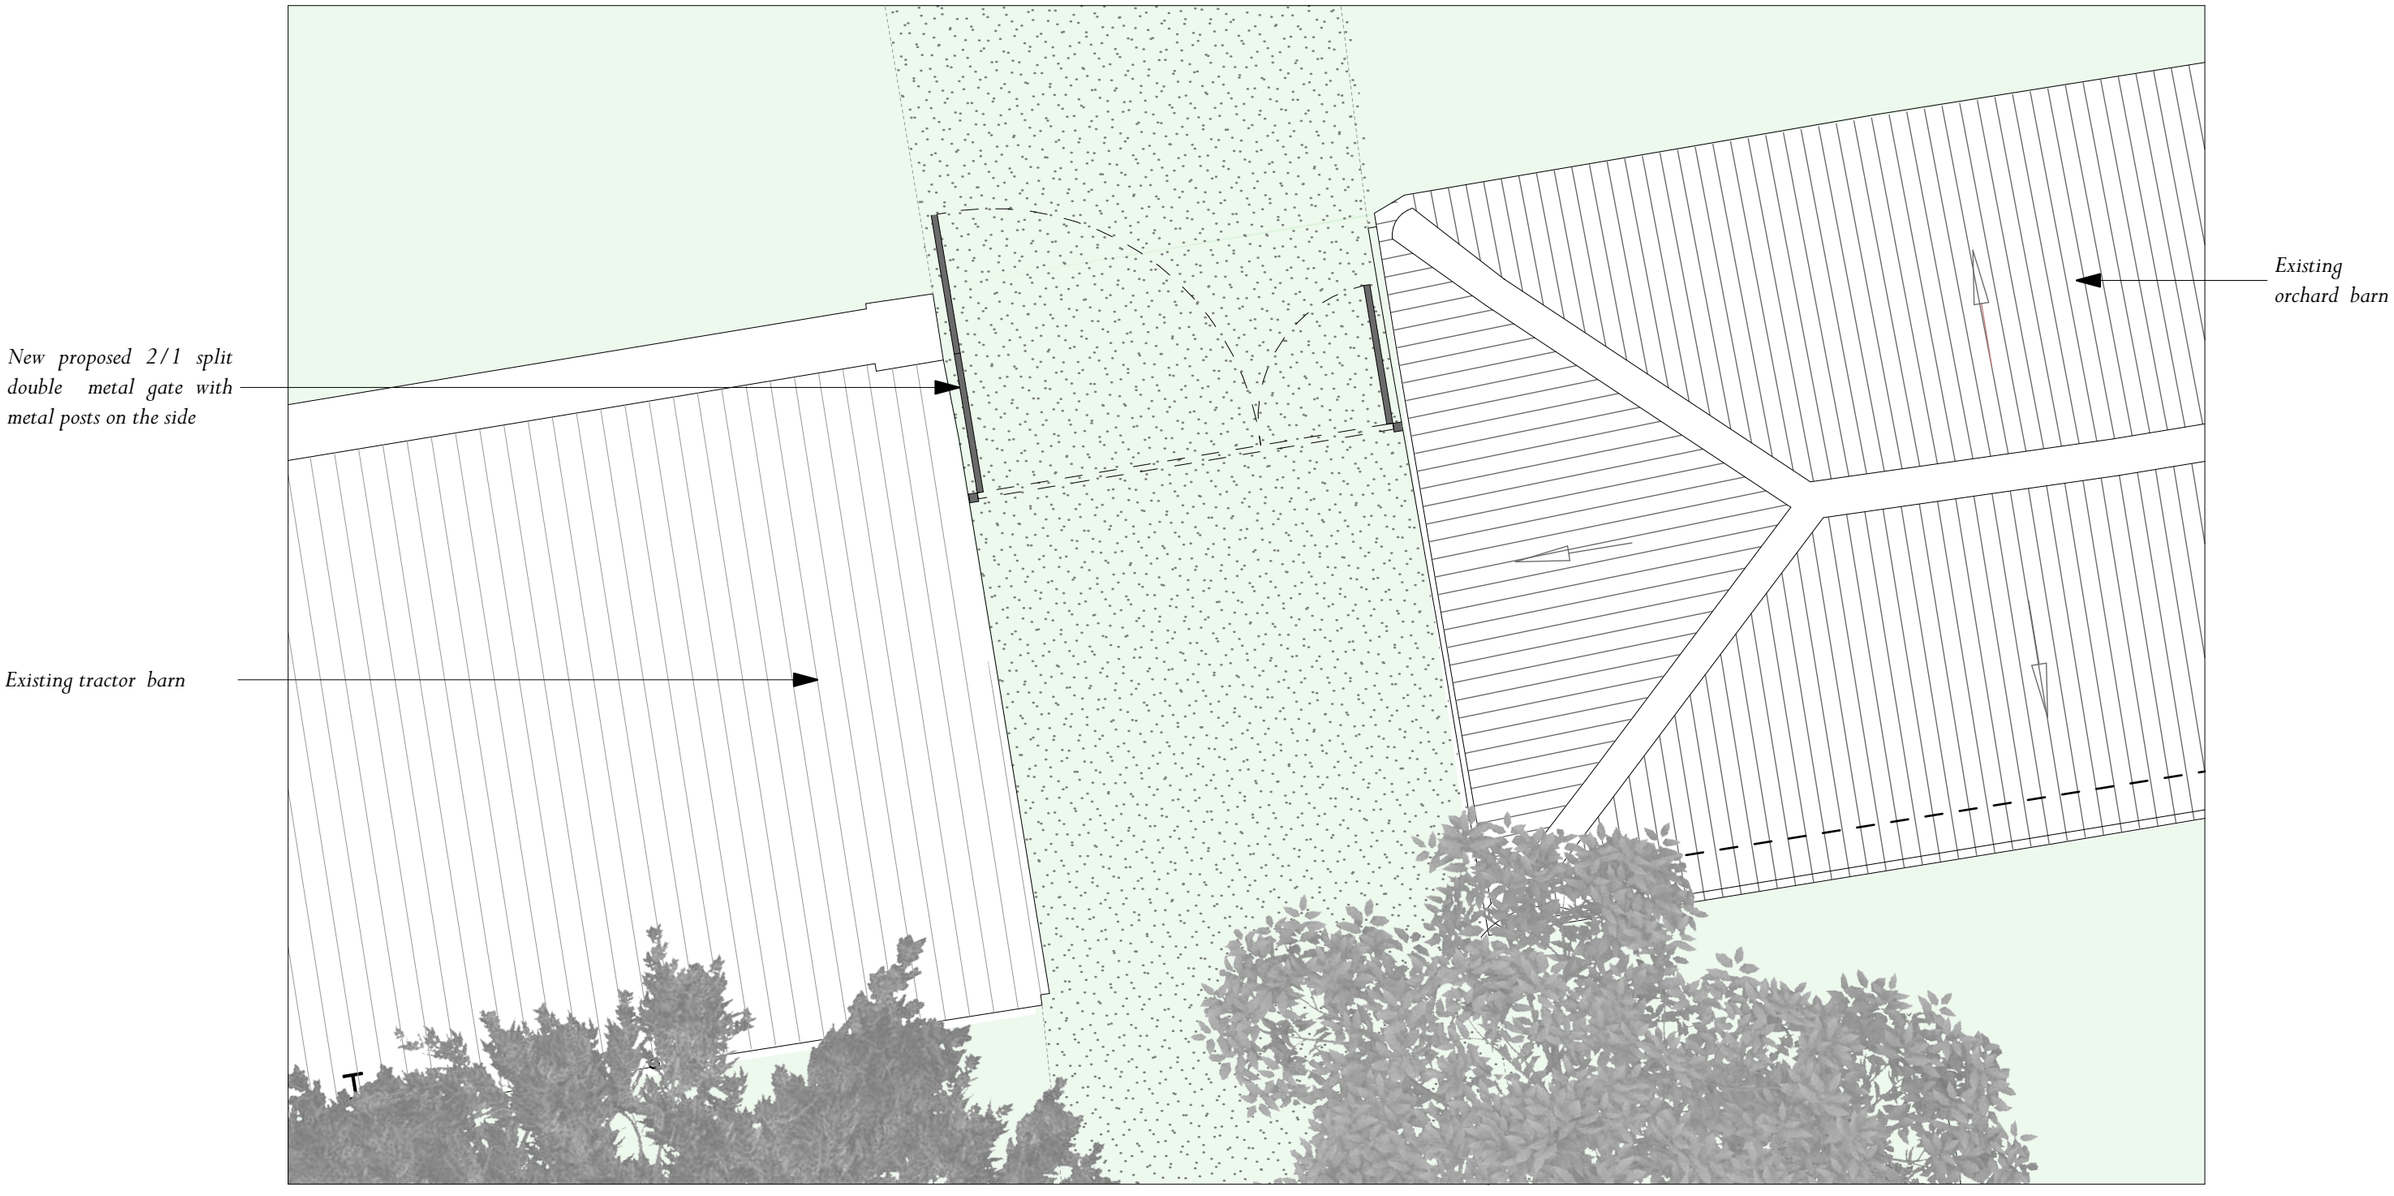

Scale 1:50

Scale:1:50 @ A3
Drawing Number: 6506- PL 27 Rev | October 2024 | Drawn By: SP

ADAM ARCHITECTURE
www.adamarchitecture.com contact@adamarchitecture.com