Scale : Printed @A3

0m 1 2 3 4 5

Copyright: REMEDY Consulting Limited - ALL RIGHTS RESERVED





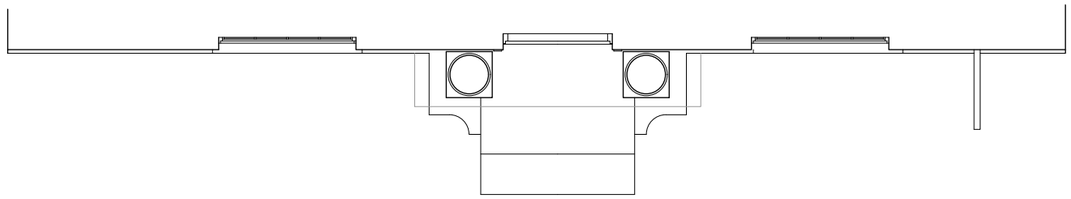

Front ELEVATION

drawing

PLAN

REMEDY CONSULTING

Owner: Darren Burns 07826 513940
darren@remedy-consulting.com

client

Ms. Emilia Dienn

project

20 London Road
HORSHAM.
West Sussex
RH12 1AY

Signage Proposal

date 02FEB24

scale 1:50

status PLANNING

job no 20LONDRD - PLEL-EX

dwg no

revision P1