
DO NOT SCALE FROM THIS DRAWING

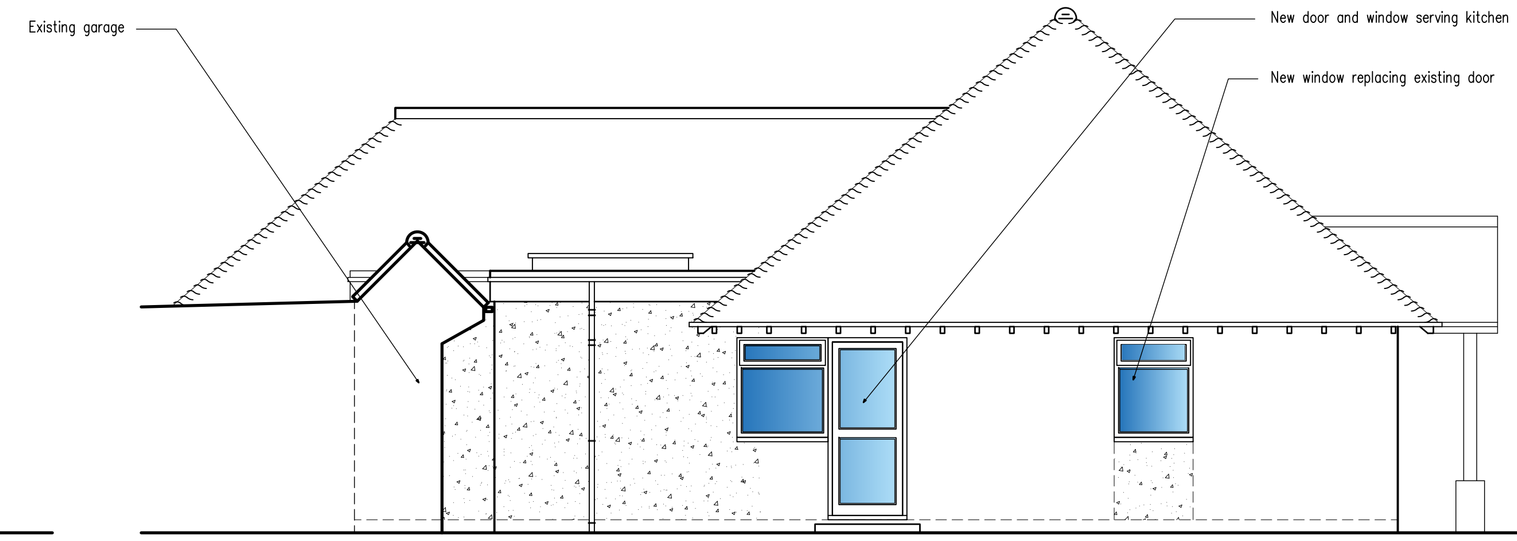


North Elevation




East Elevation



South Elevation

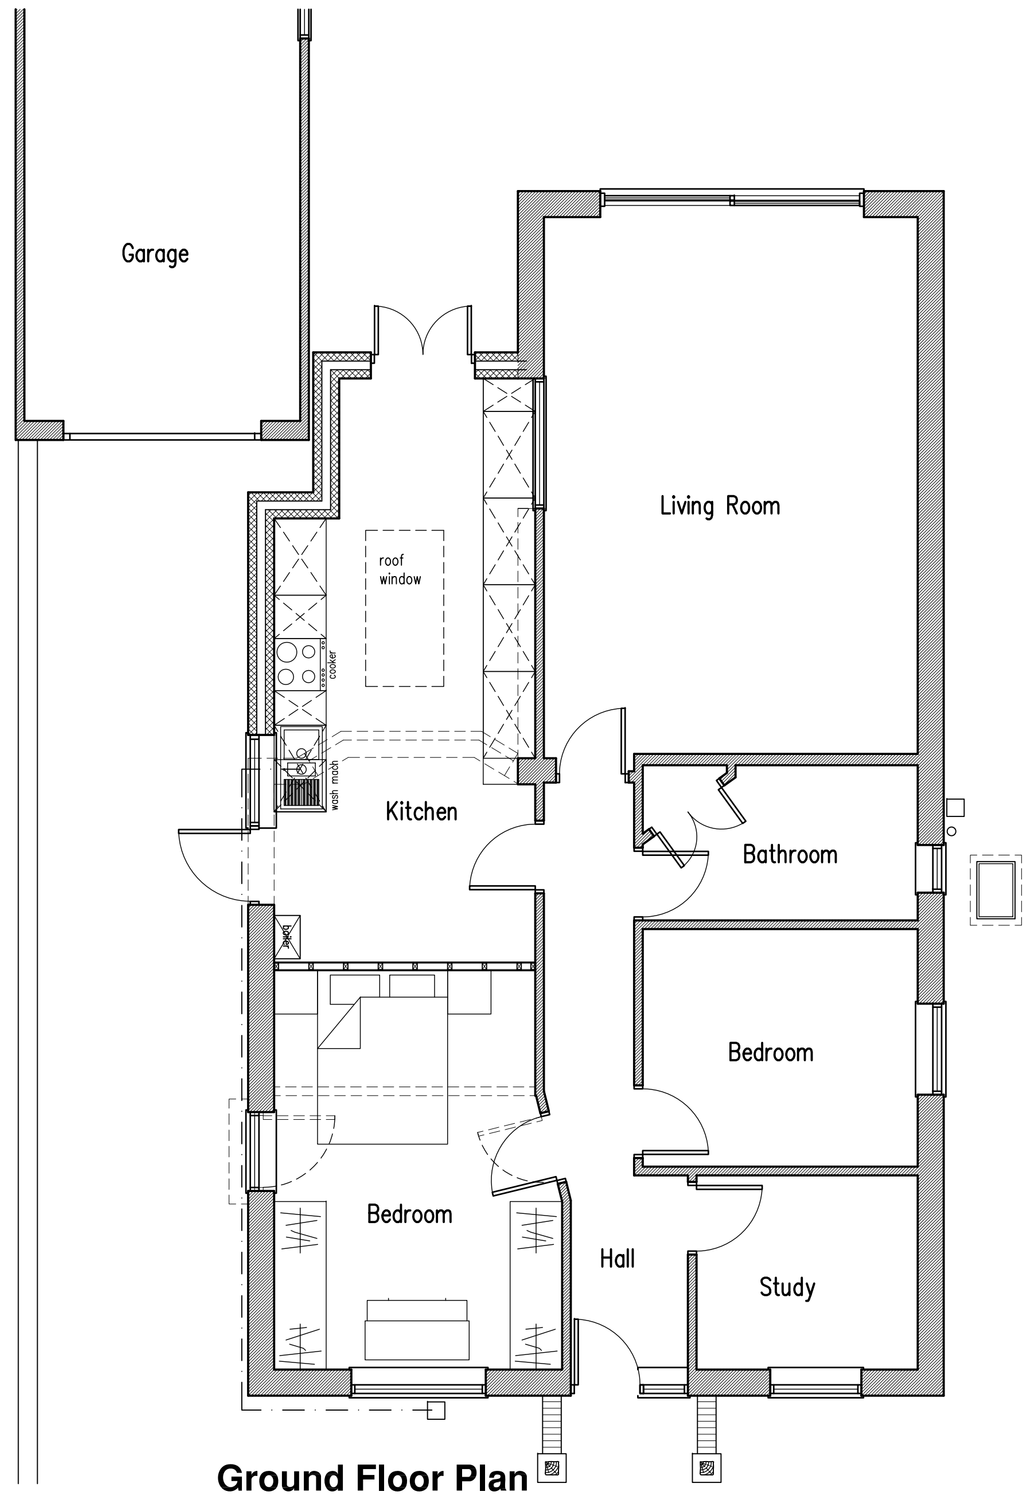

Ground Floor Plan

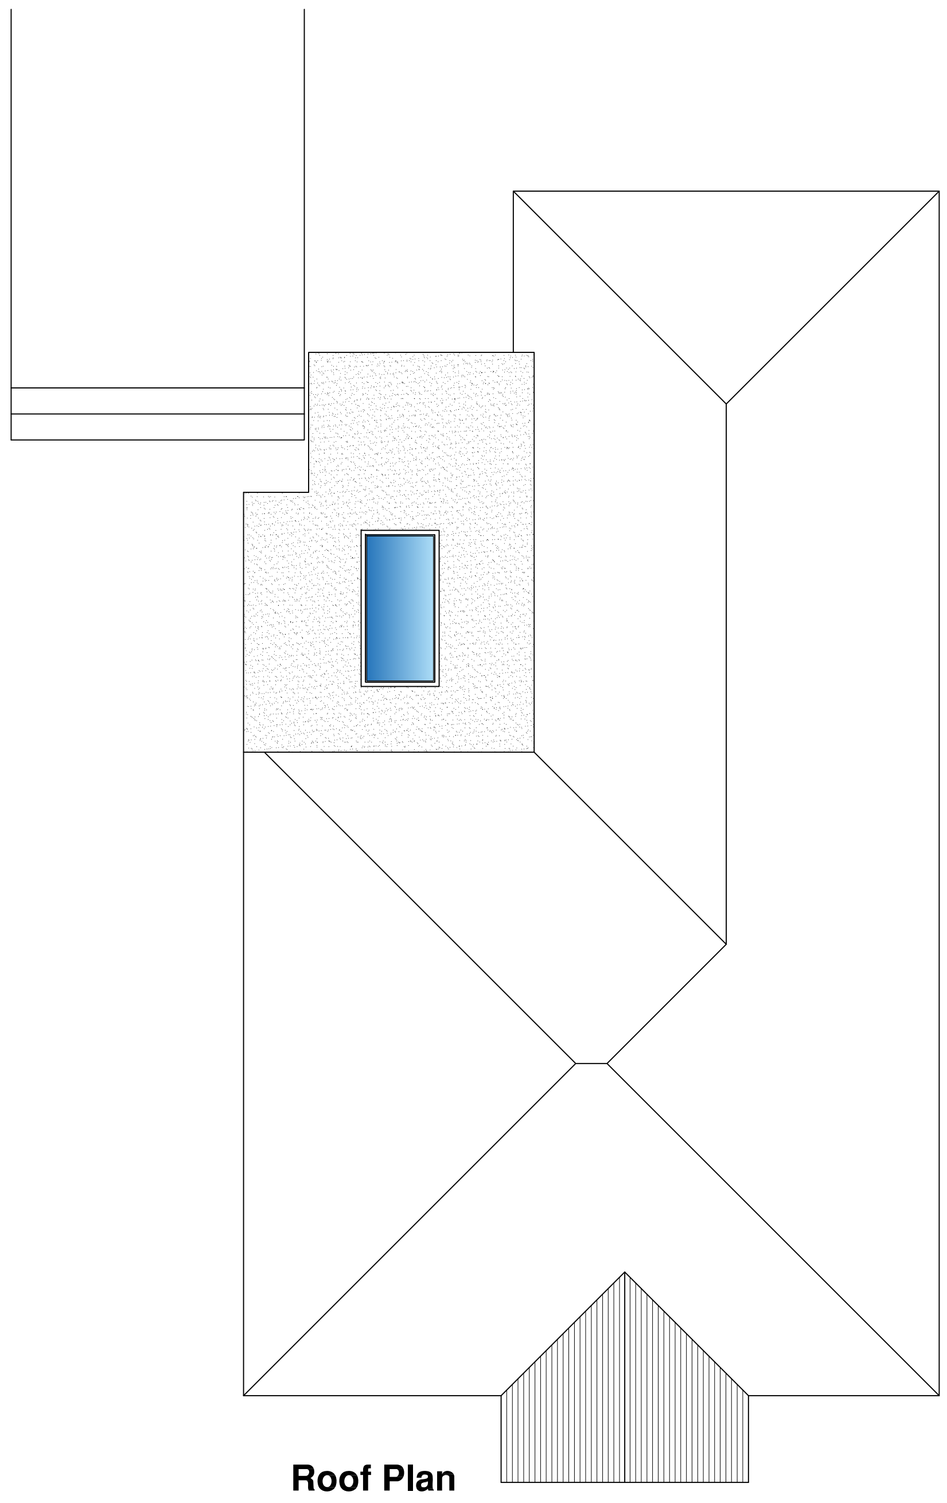

Roof Plan

A	18.06.24	Client requirements added

1m 2m 3m 4m 5m 6m 7m 8m 9m 10m

1:50 Scale Bar

rja Planning & Building Consultants Ltd.
9 Sea Spray Avenue
Shoreham-By-Sea
West Sussex BN43 5PR
t: 01273 467297 mob: 07971 375739
e: rex@rjapbc.co.uk web: www.rjapbc.co.uk

Chartered Institute of Architectural Technologists

PROJECT: 10 Coxham Lane, Steyning

DRAWING TITLE: Proposed Floor Plans & Elevations

CLIENT: Mr & Mrs Mockler

DWG NO: 24982-01

REVISION: A

SCALE: 1:50

DATE: 12.06.24

DRAWN: rex