


DO NOT SCALE FROM THIS DRAWING

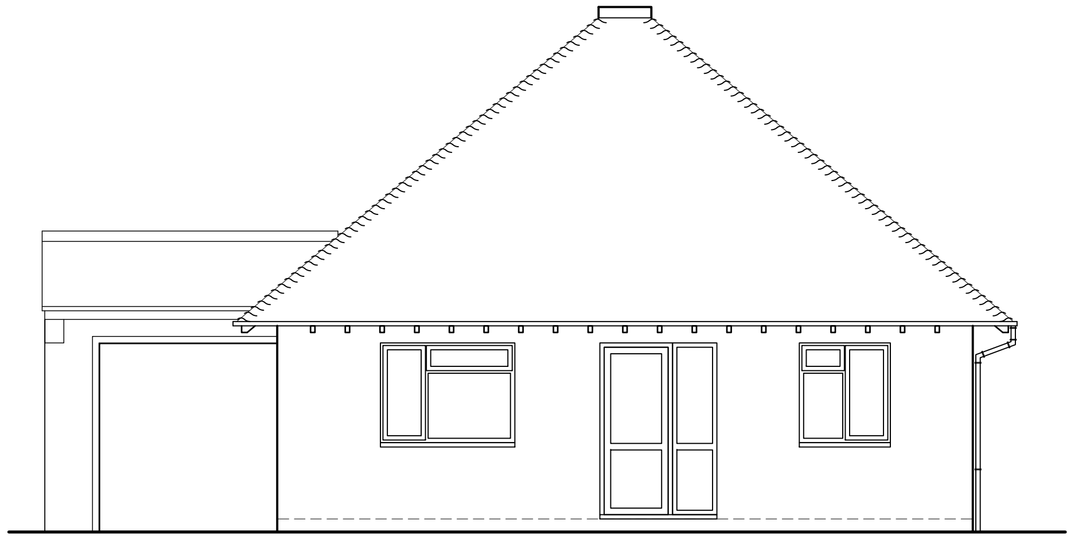


North Elevation

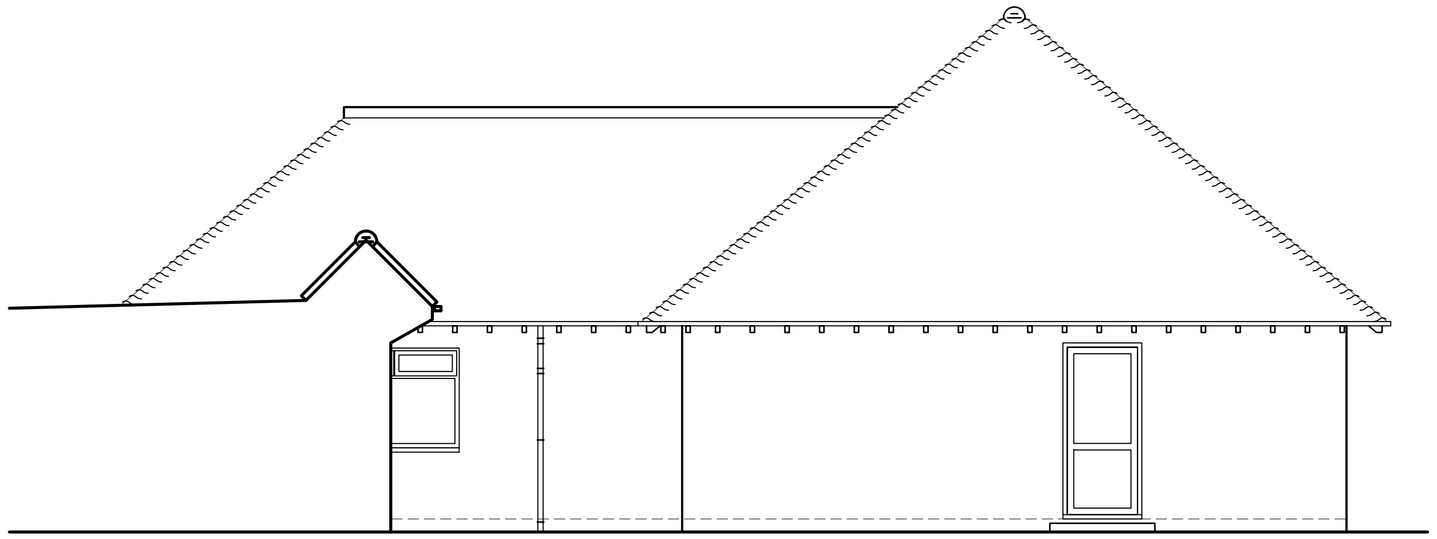


East Elevation

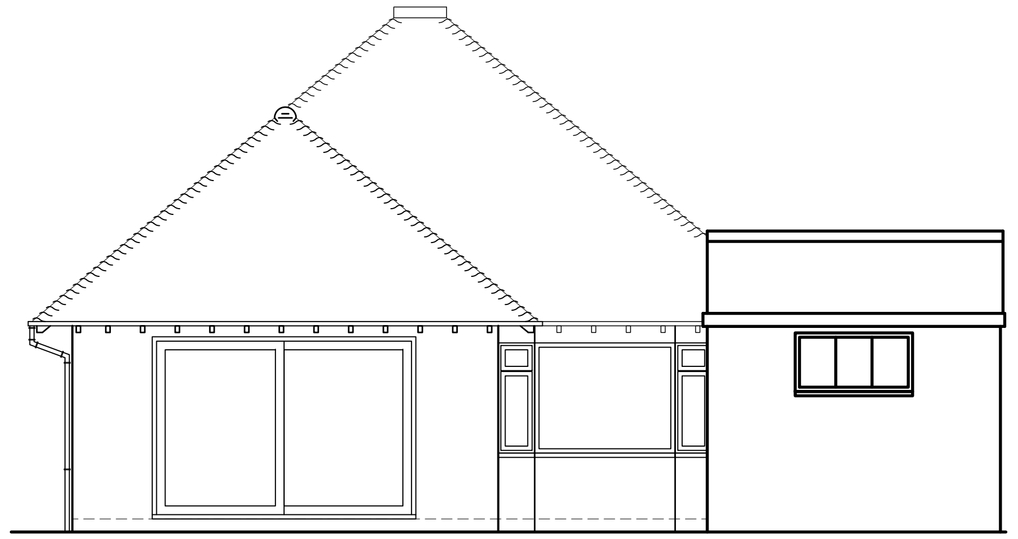


South Elevation

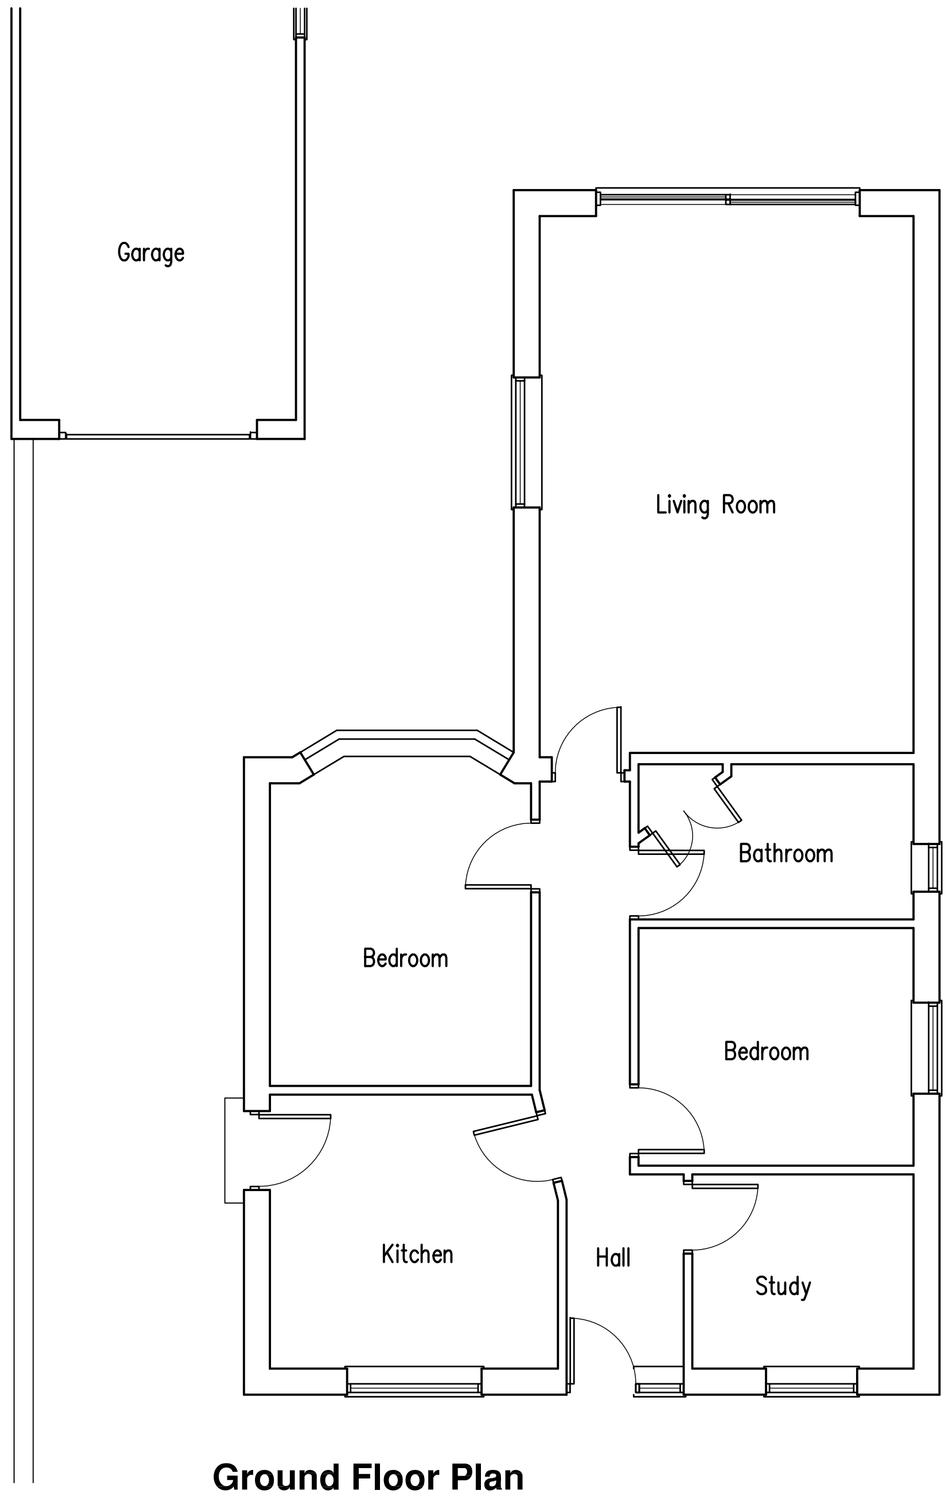


Ground Floor Plan

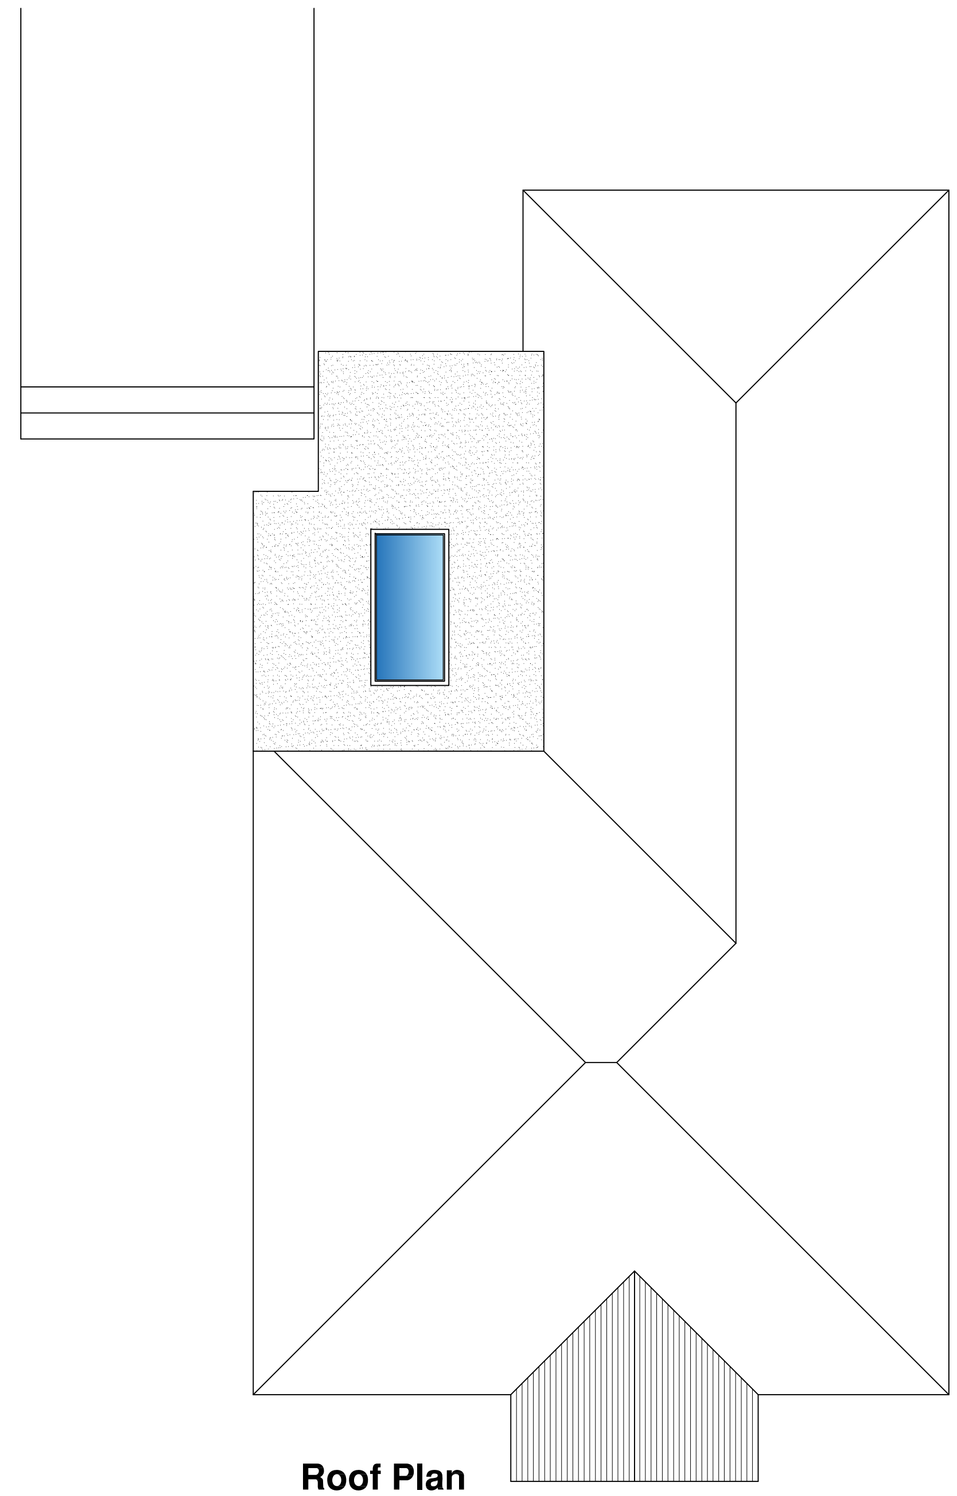

Roof Plan

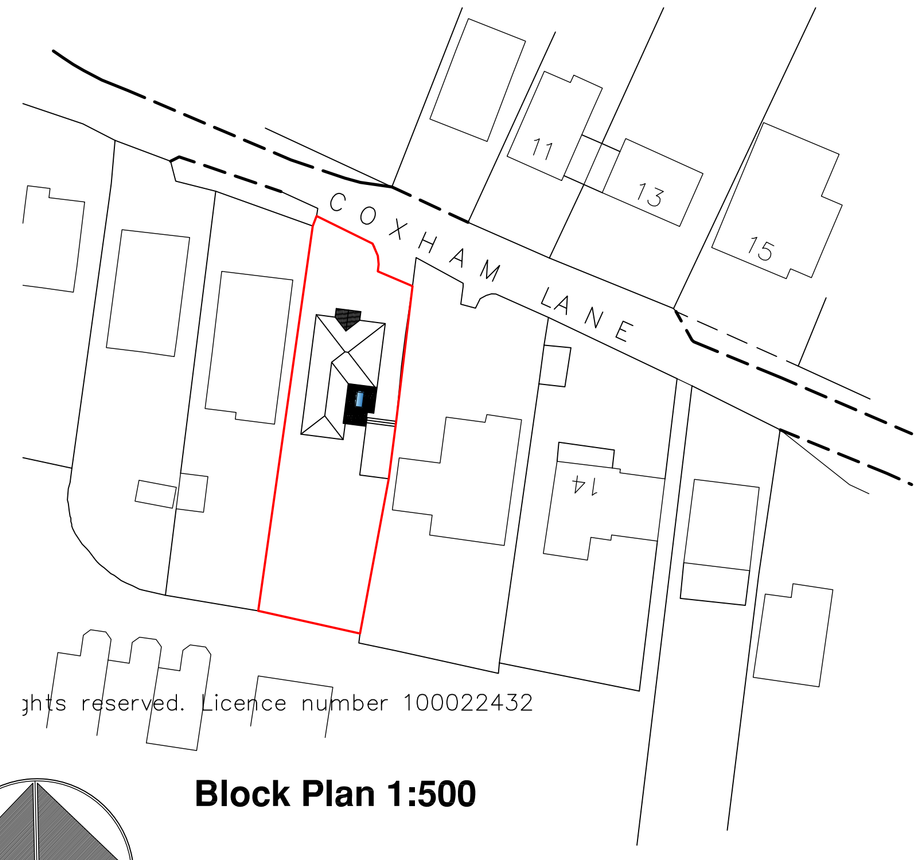

Block Plan 1:500

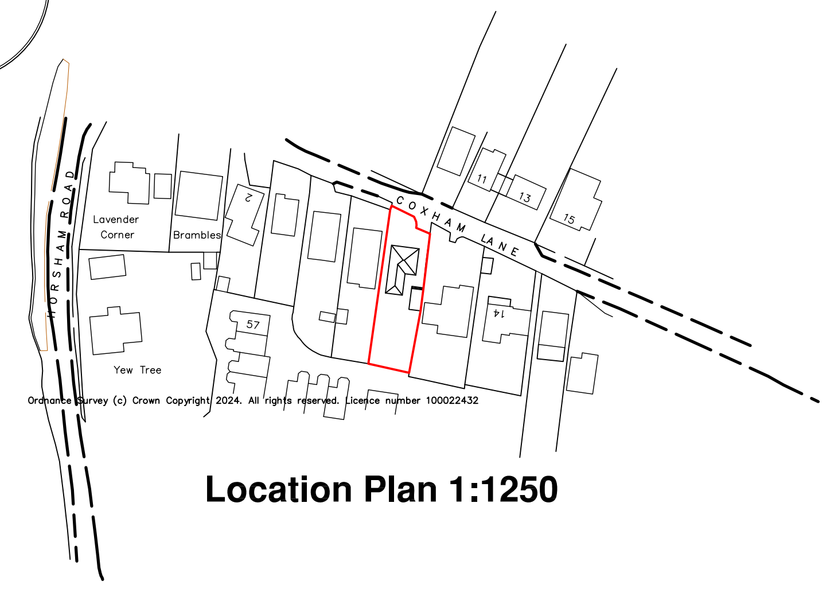

Location Plan 1:1250

1:1250 Scale Bar (10m 20m 30m 40m 50m)

1:500 Scale Bar (10m 20m 30m 40m)

1:50 Scale Bar (1m 2m 3m 4m 5m 6m 7m 8m 9m 10m)

rja Planning & Building Consultants Ltd.
9 Sea Spray Avenue
Shoreham-By-Sea
West Sussex BN43 5PR
t: 01273 467297 mob: 07971 375739
e: rex@rjapbc.co.uk web: www.rjapbc.co.uk

Chartered Institute of Architectural Technologists

PROJECT:	10 Coxham Lane, Steyning
DRAWING TITLE:	Existing Floor Plans & Elevations
CLIENT:	Mr & Mrs Mockler
DWG NO:	24982-02
REVISION:	
SCALE:	1:50
DATE:	12.06.24
DRAWN:	rex