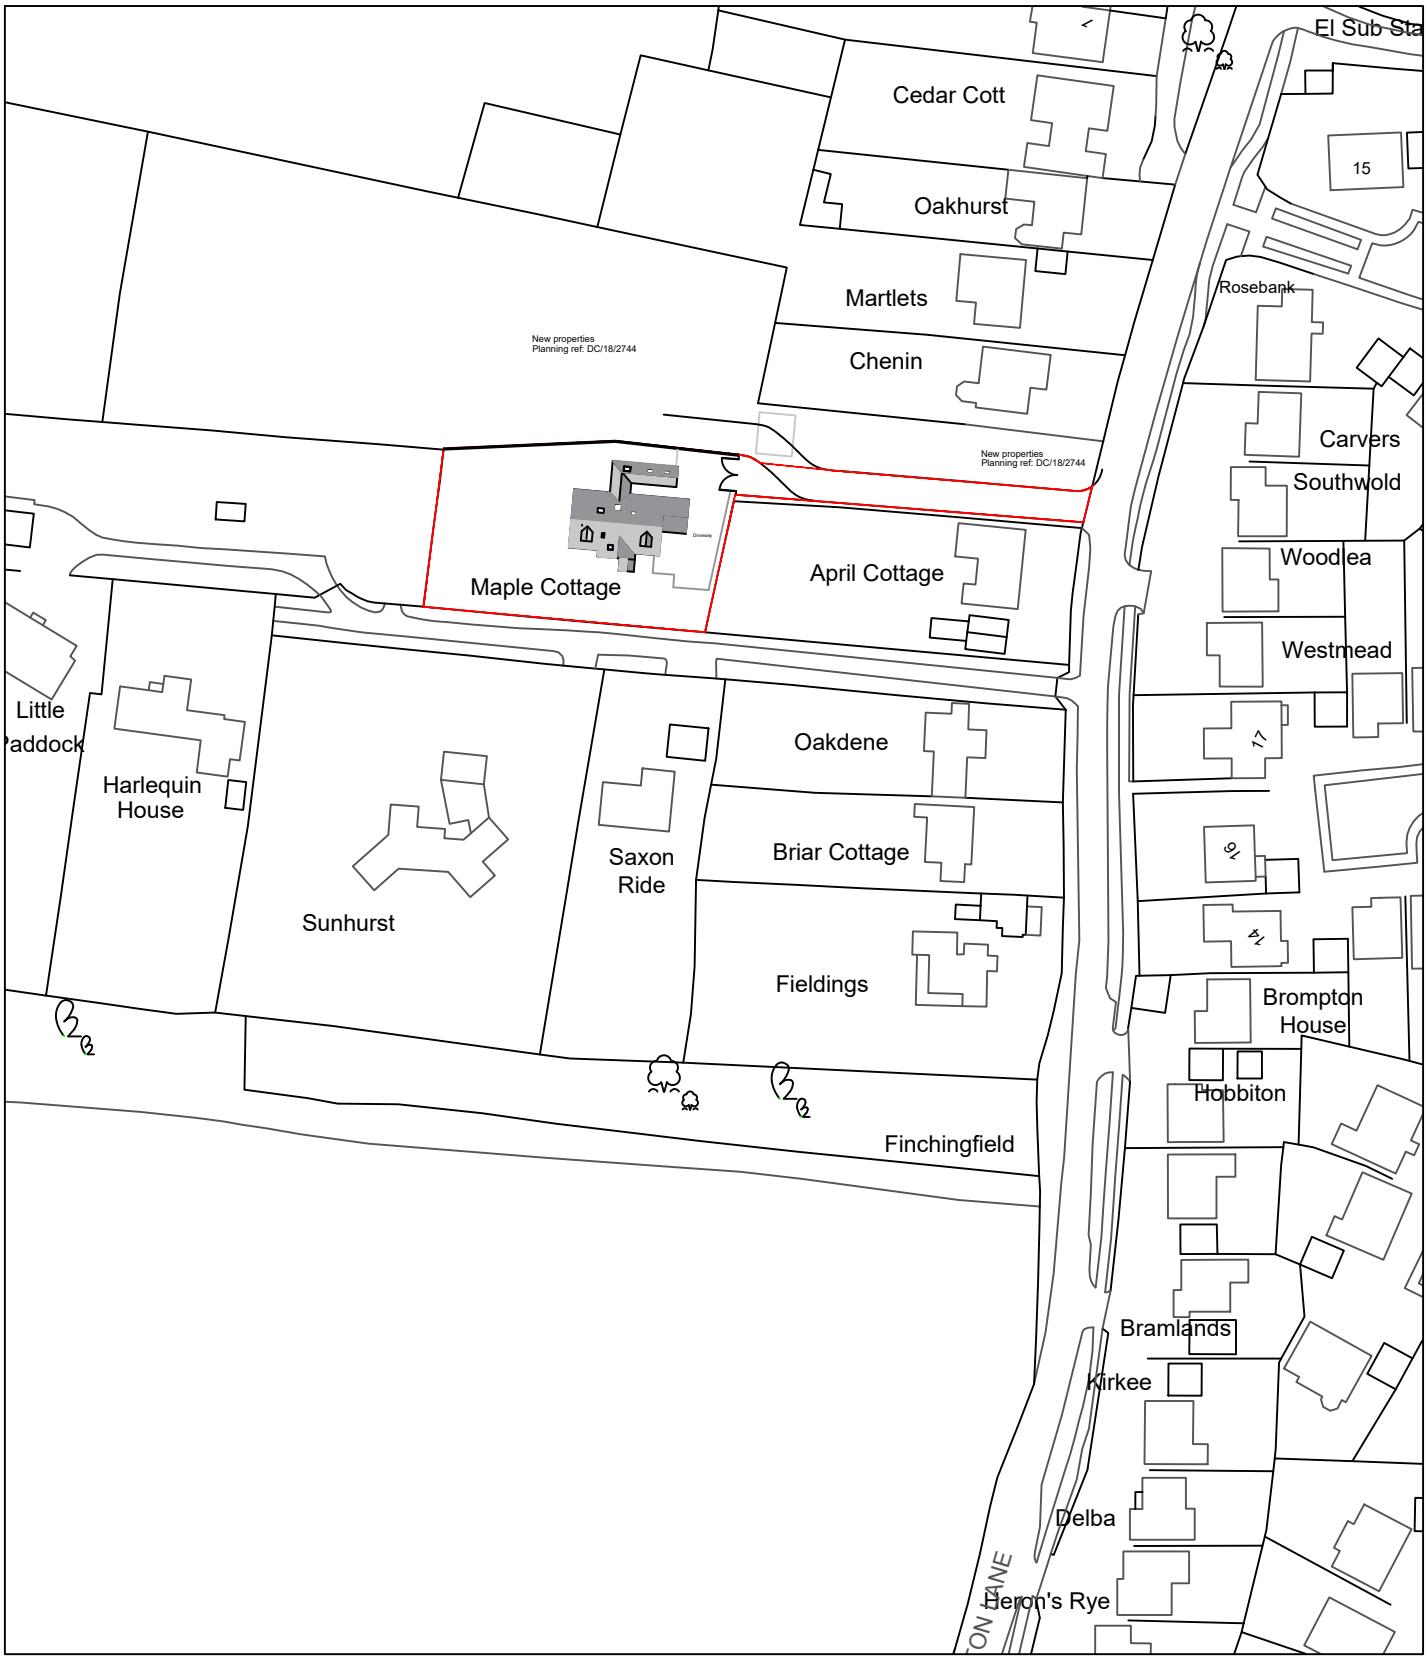


Scale Bar (1:1250)

Revision:

address
Maple Cottage, Hurston Lane, Storrington, West Sussex

project
Proposed side extension and new garage

title
Existing Location Plan

scale	date	dwg no.	revision
1:1250 on A4	June 2024	2024.421.04	

DOWNSVIEW ASSOCIATES
Chartered Surveyors

Little Acorns
Hampers Lane
Storrington
West Sussex
RH20 3HZ

Tel: *01903 746367*
Mob: *07525 844965*

Email:
mail@downsview-surveyors.co.uk

RICS