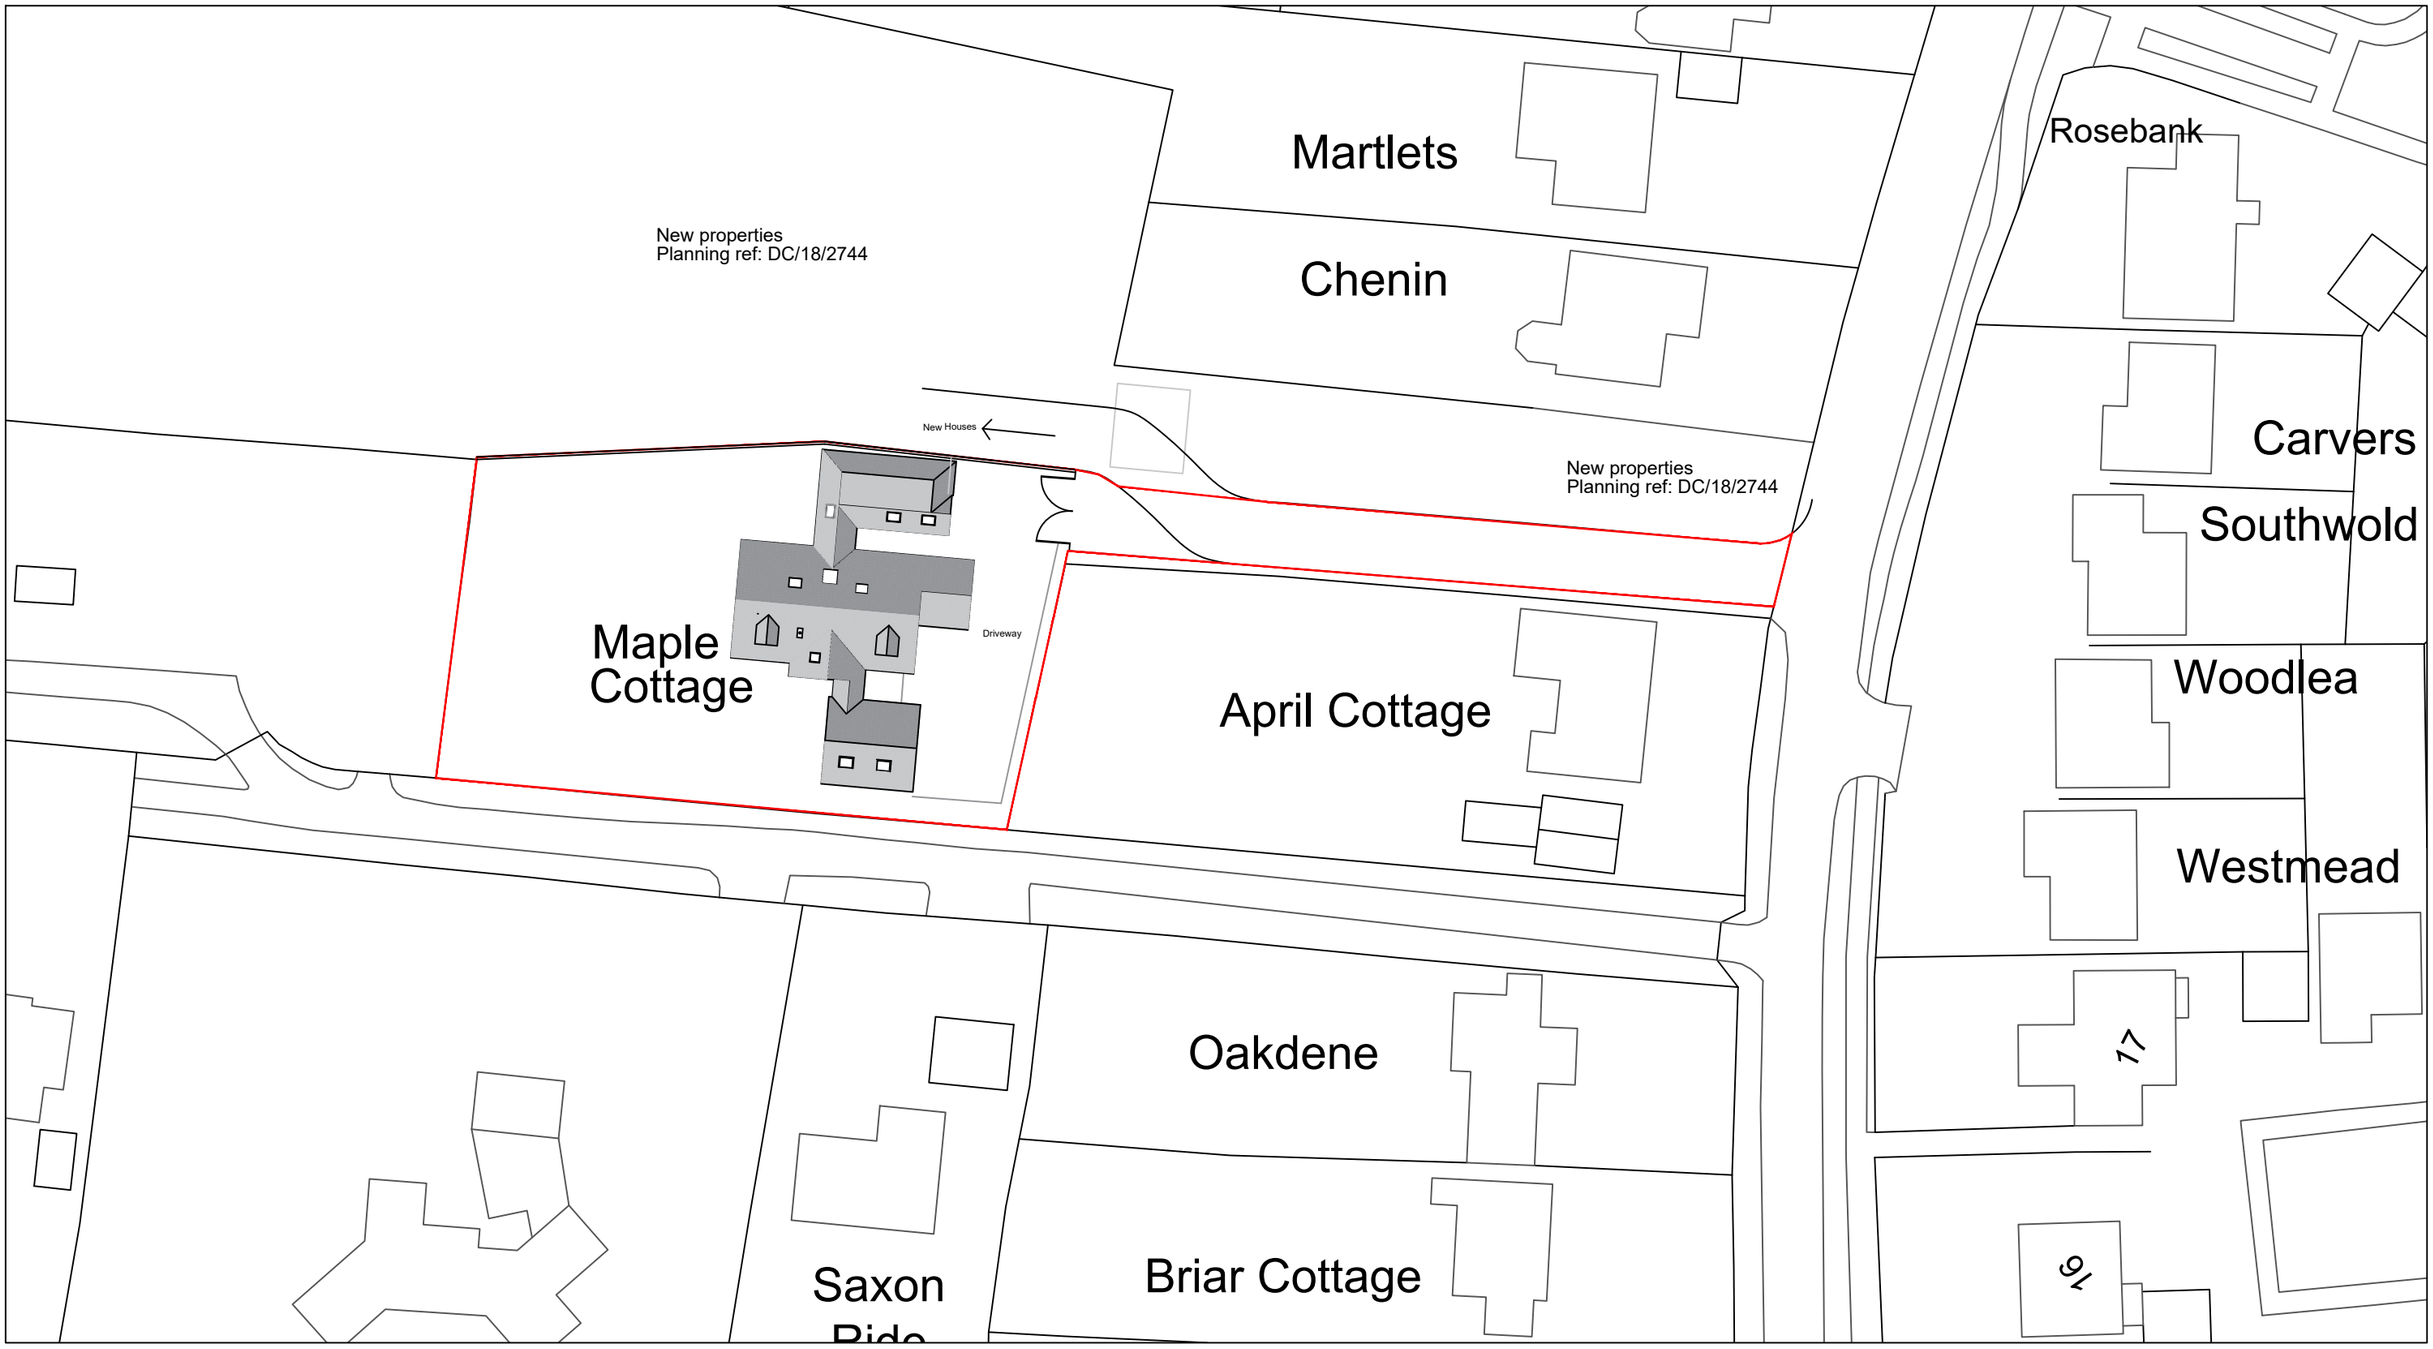


Revision:

address
Maple Cottage, Hurston Lane, Storrington, West Sussex

project
Proposed side extension and new garage

title
Proposed block plan

scale	date	dwg no.	revision
1:500 on A3	June 2024	2024.421.05	

DOWNSVIEW ASSOCIATES
Chartered Surveyors

Little Acorns
Hampers Lane
Storrington
West Sussex
RH20 3HZ

Tel: 01903 746367
Mob: *07525 844965*

Email:
mail@downsview-surveyors.co.uk

RICS