* - Original glass panel

- Modern replacement of entire casement (i.e not original historic)

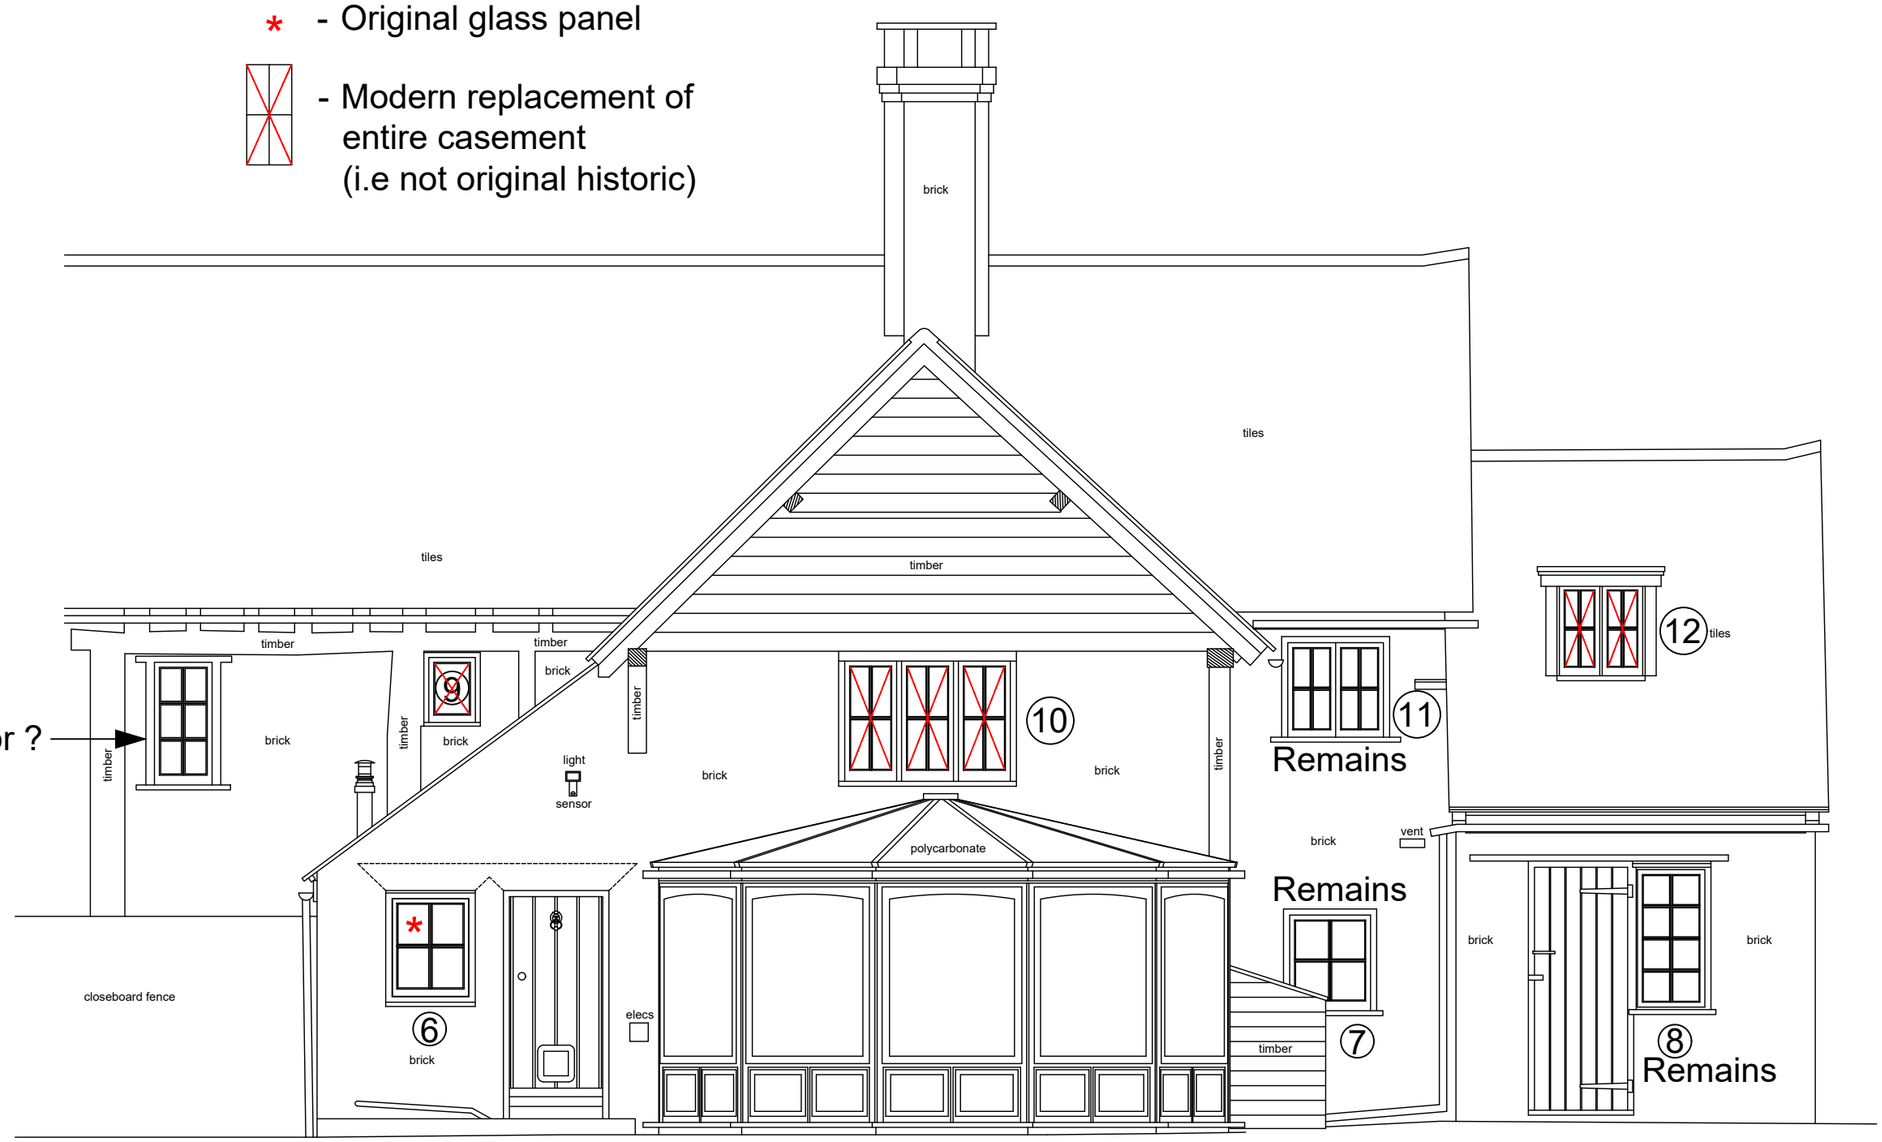

7, 8, 11 (Remains as is)

Datum 99.00m

SCALE

1 METRE 5 METRE

ORIGINAL SIZE OF THIS DRAWING IS A3

© COPYRIGHT – ALL RIGHTS RESERVED

E-mail michael@admarchitects.co.uk
web site www.admarchitects.co.uk

REV.	DATE	REVISIONS
B	22.05.24	Added notes
A	03.01.24	Drawing title updated

NOTES: 1. DO NOT SCALE FROM THIS DRAWING (EXCEPT FOR PLANNING APPLICATION PURPOSES). 2. ALL DIMENSIONS AND LEVELS TO BE CHECKED ON SITE BEFORE CARRYING OUT WORK. 3. ALL DISCREPANCIES TO BE REPORTED TO THE ARCHITECT BEFORE CARRYING OUT WORK. 4. READ WITH OTHER CONTRACT DOCUMENTS 5.IF IN DOUBT ASK.
COPY RIGHT & OWNERSHIP OF THIS DRAWING AND THE DESIGN OF THE BUILDING SHOWN ON THIS DRAWING IS VESTED IN THE ARCHITECTS WHOSE PRIOR WRITTEN CONSENT IS REQUIRED FOR ITS USE, REPRODUCTION OR FOR COPYING TO ANY THIRD PARTY.

PROJECT				CLIENT		
Bell Cottage, Warnham.				Penfold		
DRAWING TITLE				COMPUTER FILE NAME DWG.DWG		
House South - East Elevation as Existing and Proposed				ORIGINAL SIZE OF THIS DRAWING IS A3		
				DRAWING NUMBER		
DRAWN	CHECKED	DATE	SCALE – AS SCALE RODS	PROJECT NUMBER	ACTUAL DRAWING NUMBER	REVISION
BD	MB	Nov' 2023	1: 50	1853	09	B

TRINITY, STRETTINGTON, CHICHESTER, WEST SUSSEX, PO18 OLA, UNITED KINGDOM. TEL. 01243 771166

ARCHITECTS DESIGN & MANAGEMENT