
VARIATION OF CONDITION 5, APPLICATION RW/9/02

DOUGLAS J P EDWARDS
Chartered Building Surveyors
Principal: Douglas J P Edwards FRICS C.Build E FCABE FIAS
Telephone No: 01403 740034 [redacted] RICS

Site:	Drawing Title:	Client: Mr D PARKER
MILLFIELD BARN HORSHAM ROAD ROWHOOK WEST SUSSEX	PROPOSED FRONT & REAR ELEVATIONS	Date: APRIL 2024 Scale: 1:100 @ A3 size Drawing No: 23-09-07 A

NB. FRONT ELEVATION WALLS TO BE OVER-FACED WITH LARCH INFILL BOARDING (SEE PHOTOGRAPH IN DOCUMENTS FILE

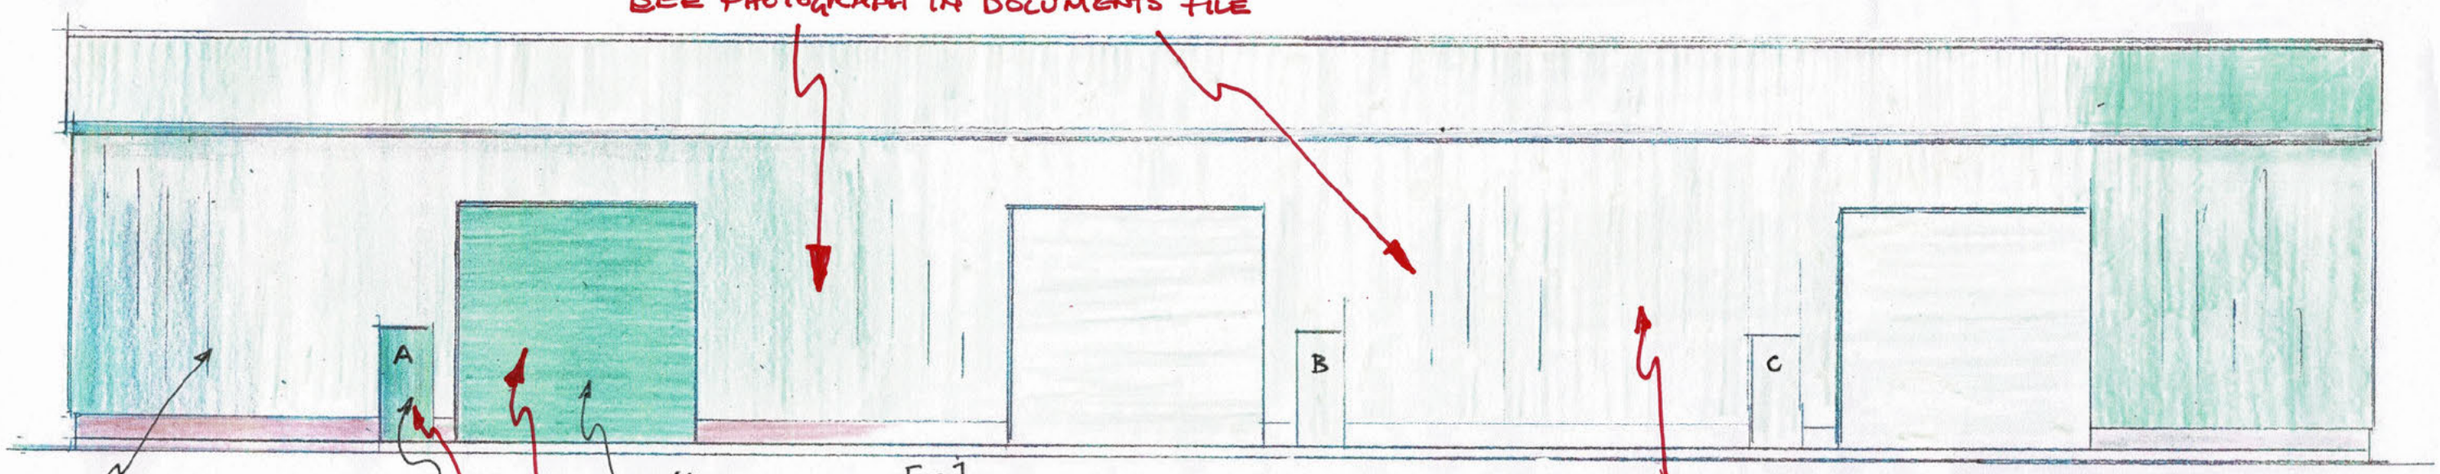

Coated steel and timber board cladding, dark green

Steel security doors dark green

Rooflights on Western roofslopes only


All Steel Roller Shutter doors 4m x 4m dark green

ROLLER SHUTTER DOOR AND PERSONEL DOORS DARK GREEN COLOUR MATCHED WITH TRISOMET CLADDING

TRISOMET 333 COMPOSITE ROOF/WALL PANELS 'PEGASUS' GREEN COLOURING TO WALLS AND ROOFS

FRONT ELEVATION

PROPOSED

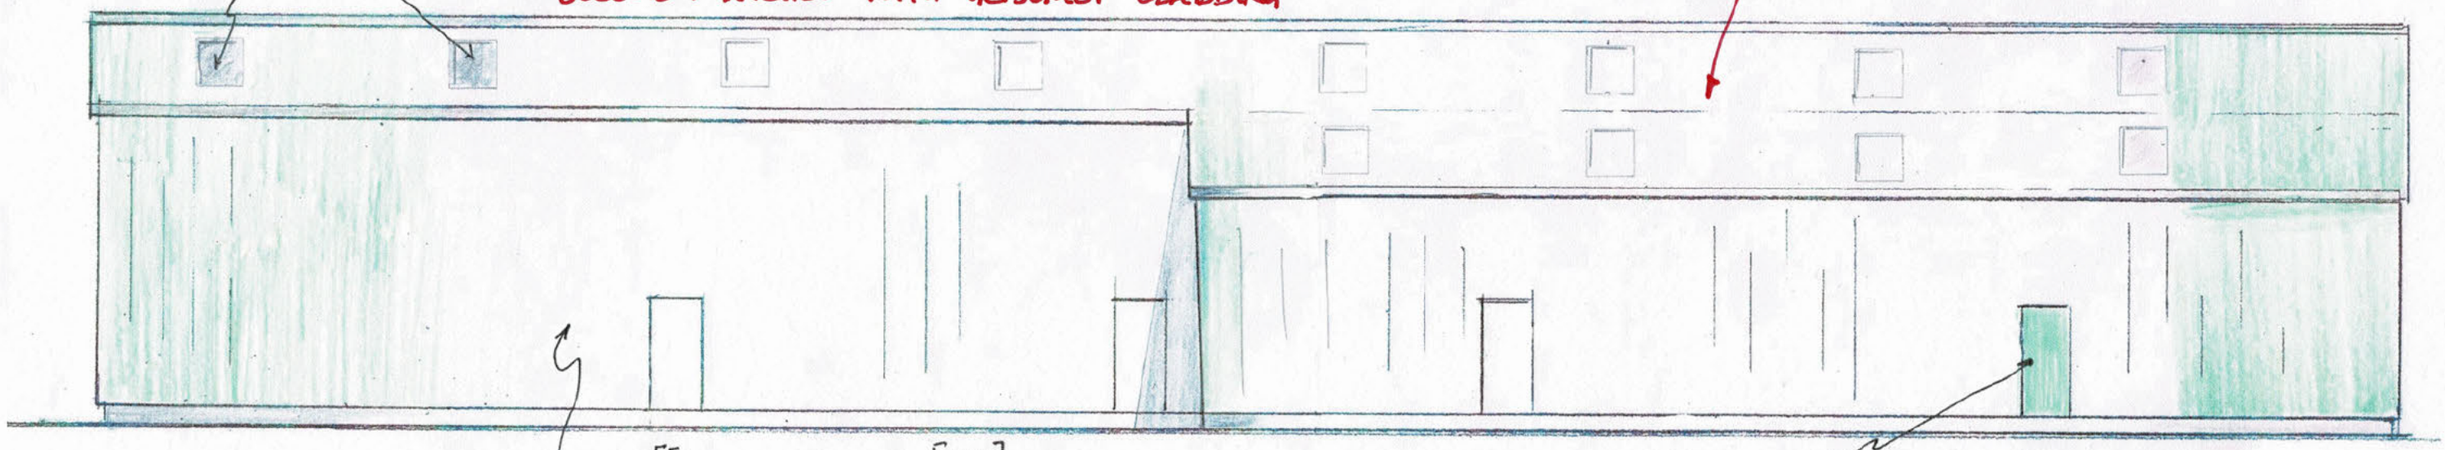

dark green profiled Steel cladding (no timber inserts)

Steel 'Push Bar' Fire Exit doors dark green

SCALE BAR
0 1 2 3 4 5
Metres
1:100 @ A3

REAR ELEVATION

PROPOSED

1:100 @ A3