
VARIATION OF CONDITION 5, APPLICATION RW/9/02

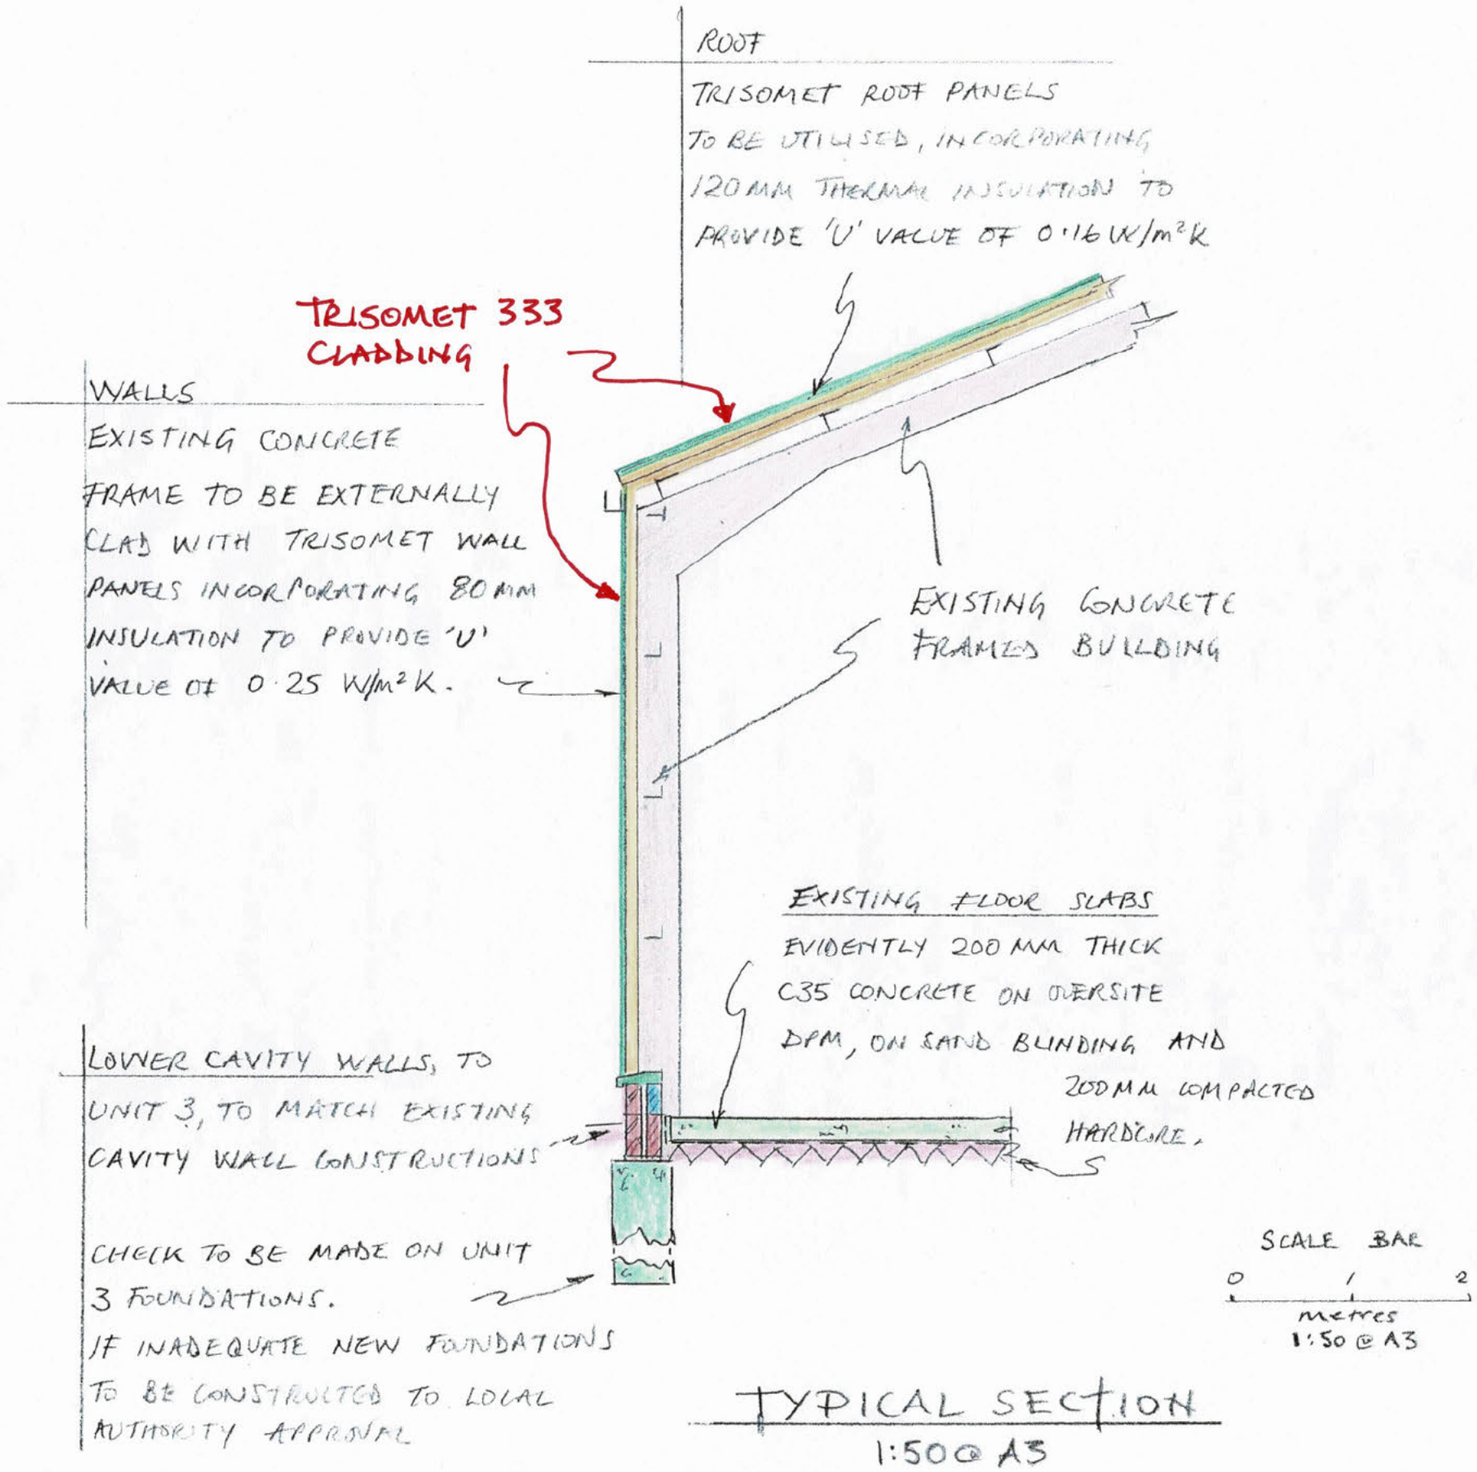

TYPICAL SECTION
1:50 @ A3

DOUGLAS J P EDWARDS
Chartered Building Surveyors
Principal: Douglas J P Edwards FRICS C.Build E FCABE FIAS
Telephone No: 01403 740034
[redacted]
RICS

Site:
MILLFIELD BARN
HORSHAM ROAD
ROWHOOK
WEST SUSSEX
RH12 3PZ

Drawing Title:
TYPICAL SECTION

Client:
Mr D PARKER

Scale:
1:50 @ A3 size

Date:
APRIL 2024

Drawing No:
23-09-10 A