
© MESH ltd.

Figured dimensions only are to be taken from this drawing. All dimensions are to be checked on site before any work is put in hand.

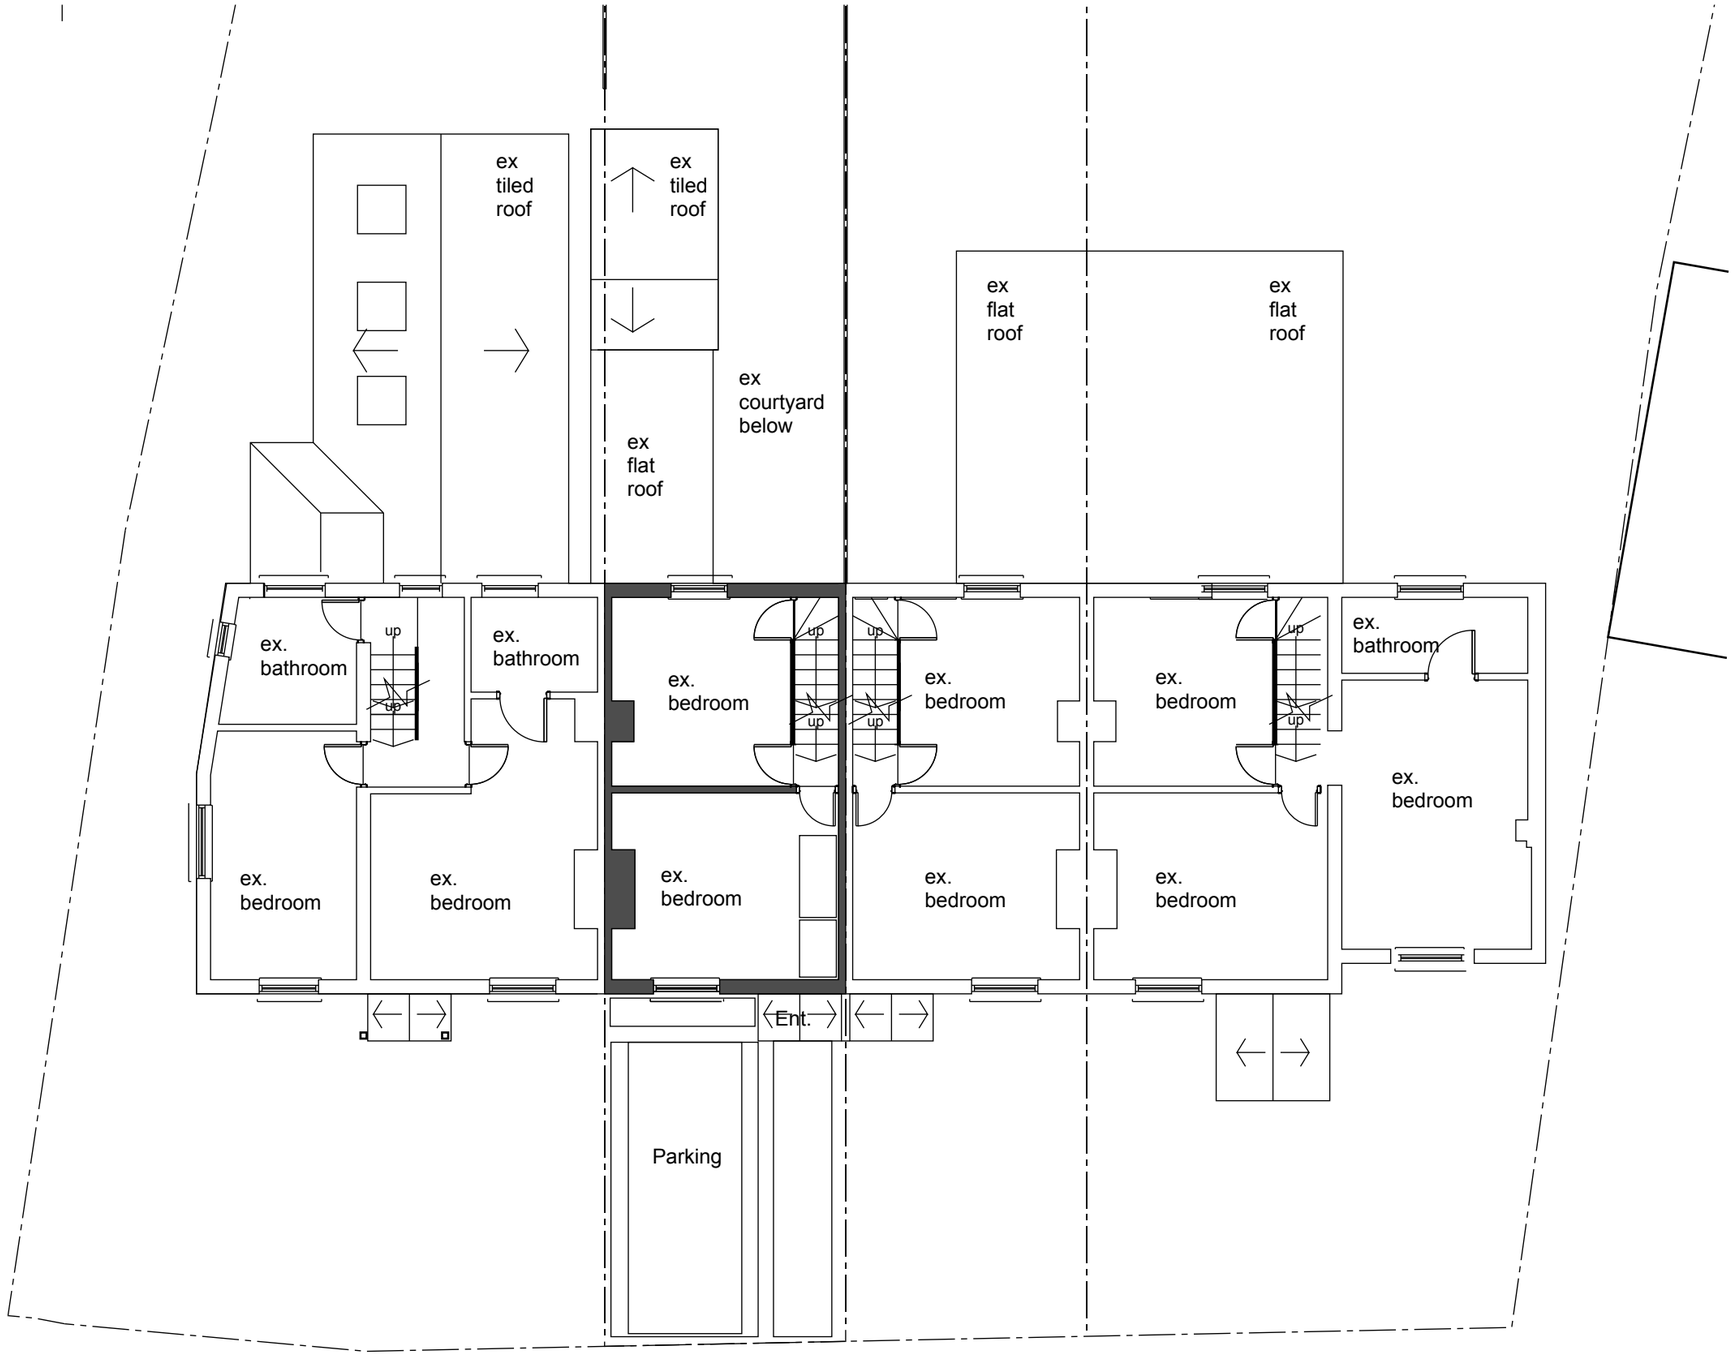

First Floor

Client's Name	Job Title	Drawing title	Job No	Drawing No	Revision	Description	Drawn	Date	Checked	Status	Scale
	2 JESSAMINE TERRACE 2 Mile Ash Road Barns Green HORSHAM RH13 0JQ	Existing 1st Floor Plan	240005	C01				10.09.24		PLANNING	1:100 @ A3

MESH

Laxton Studios, 5 Bramley Close, Kirdford
RH14 0QH
Tel: 07786 654 873

metres 1 2 3 4 5