
© MESH ltd.


Figured dimensions only are to be taken from this drawing. All dimensions are to be checked on site before any work is put in hand.

KEY

1 - Existing roof tiles
2 - Existing render
3 - Existing facebrick
4 - Existing windows
5 - Existing doors
6 - New built up lead/zinc roof to falls
7 - New (black) painted insulated timber cladding
8 - New window/doors
9 - New render/facebrick to match
10 - Existing hanging tile

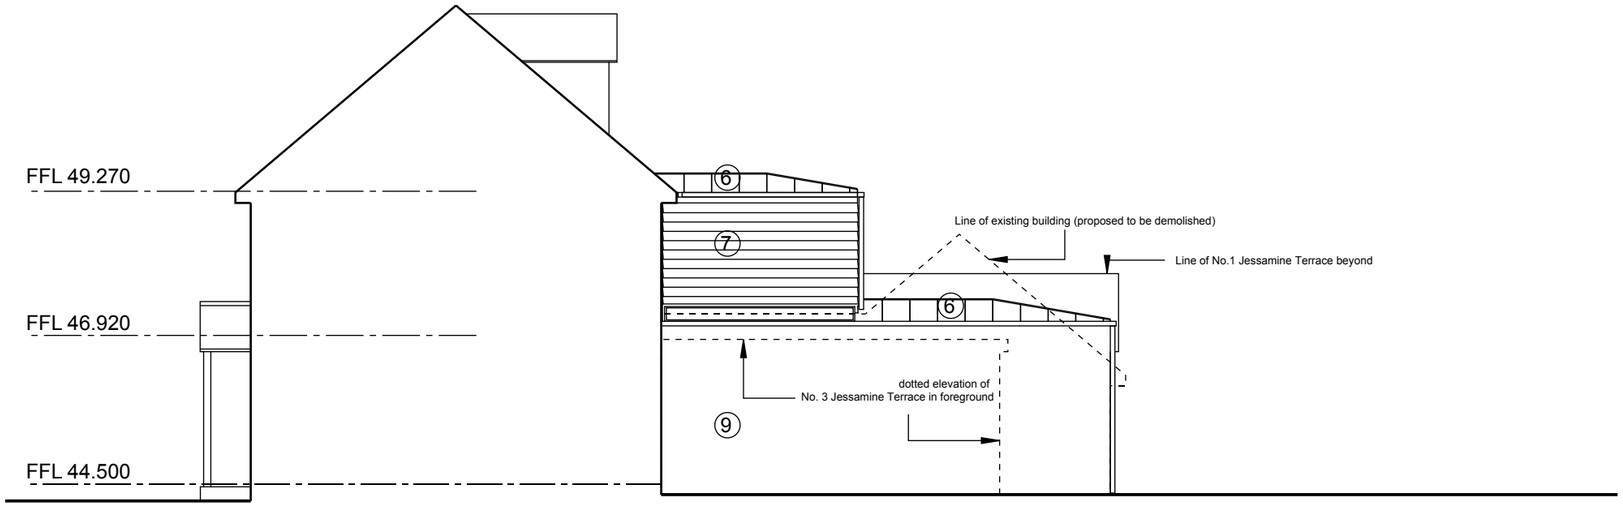

East elevation

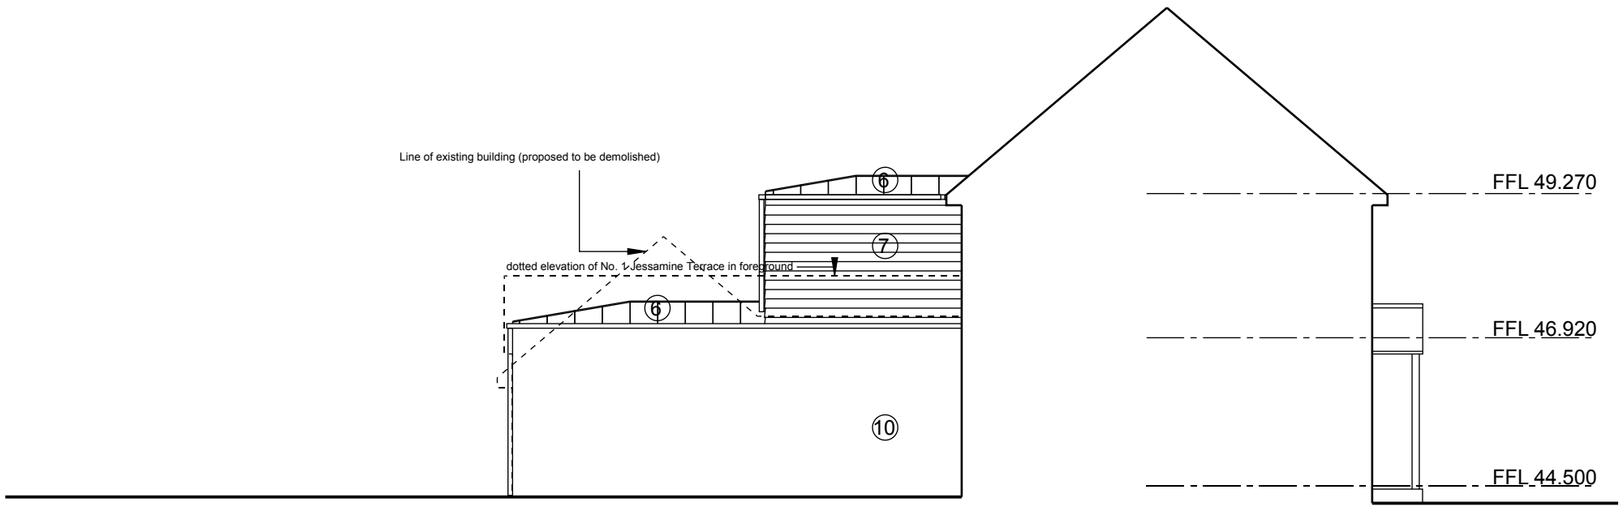

West elevation

Client's Name	Job Title	Drawing title	Job No	Drawing No	Revision	Description	Drawn	Date	Checked	Status	Scale
	2 JESSAMINE TERRACE 2 Mile Ash Road Barns Green HORSHAM RH13 0JQ	Proposed Elevations	240005	C15				10.09.24		PLANNING	1:100 @ A3

MESH

Laxton Studios, 5 Bramley Close, Kirdford
RH14 0QH
Tel: 07786 654 873

metres 1 2 3 4 5