BLOCK PLAN SCALE 1:500@a4 61 Shelley Drive Broadbridge Heath Horsham West Sussex RH12 3NU

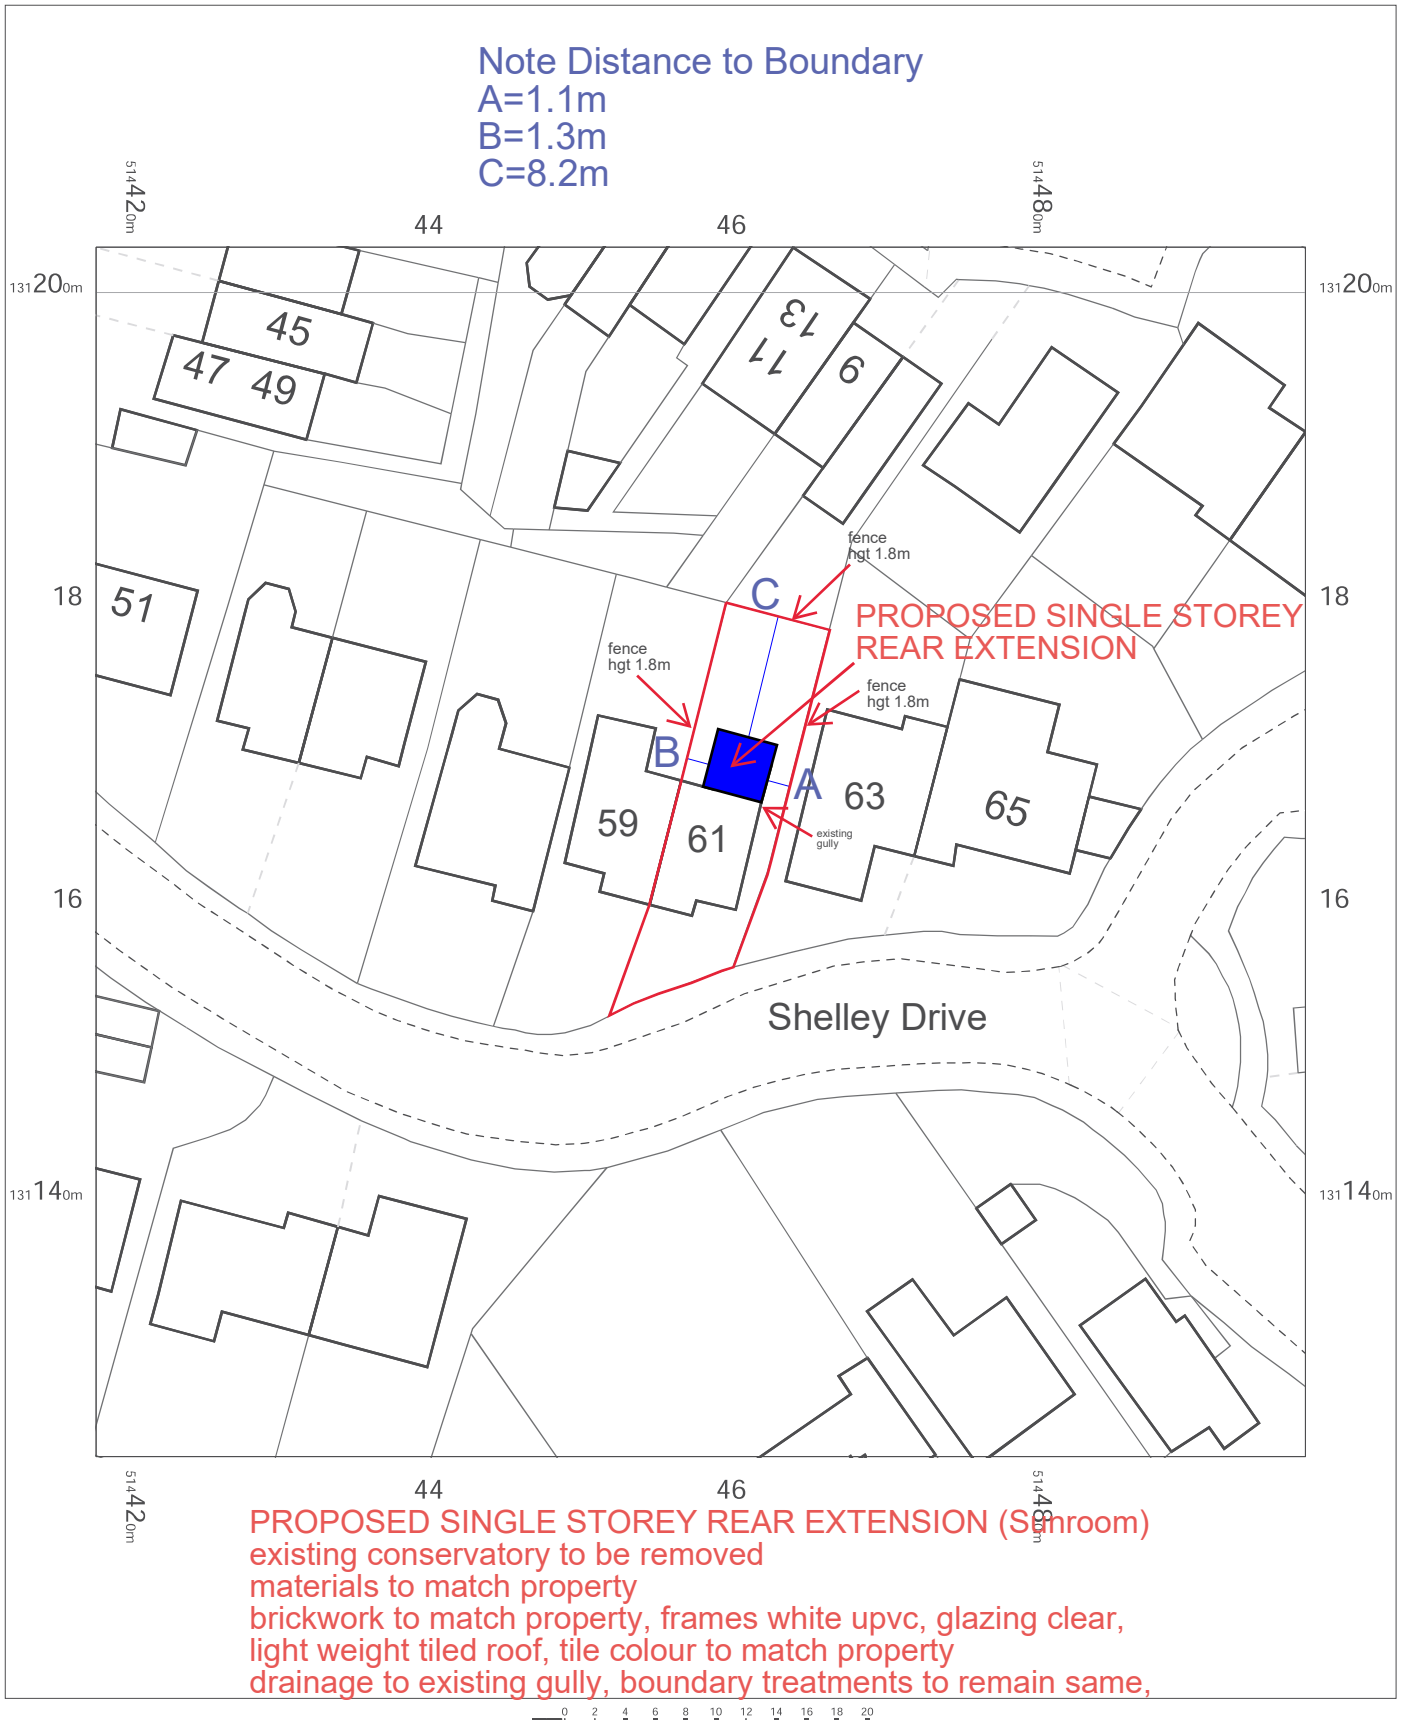

COUSINS CONSERVATORIES & GARDEN ROOMS

OS MasterMap 1250/2500/10000 scale
Tuesday, April 23, 2024, ID: CM-01161460
www.centremapslive.co.uk

1:500 scale print at A4, Centre: 514458 E, 131163 N

©Crown Copyright Ordnance Survey. Licence no. AC0000849896

N

Ordnance Survey Licensed Data

CENTRE MAPS LIVE.
FOR A BETTER POINT OF VIEW