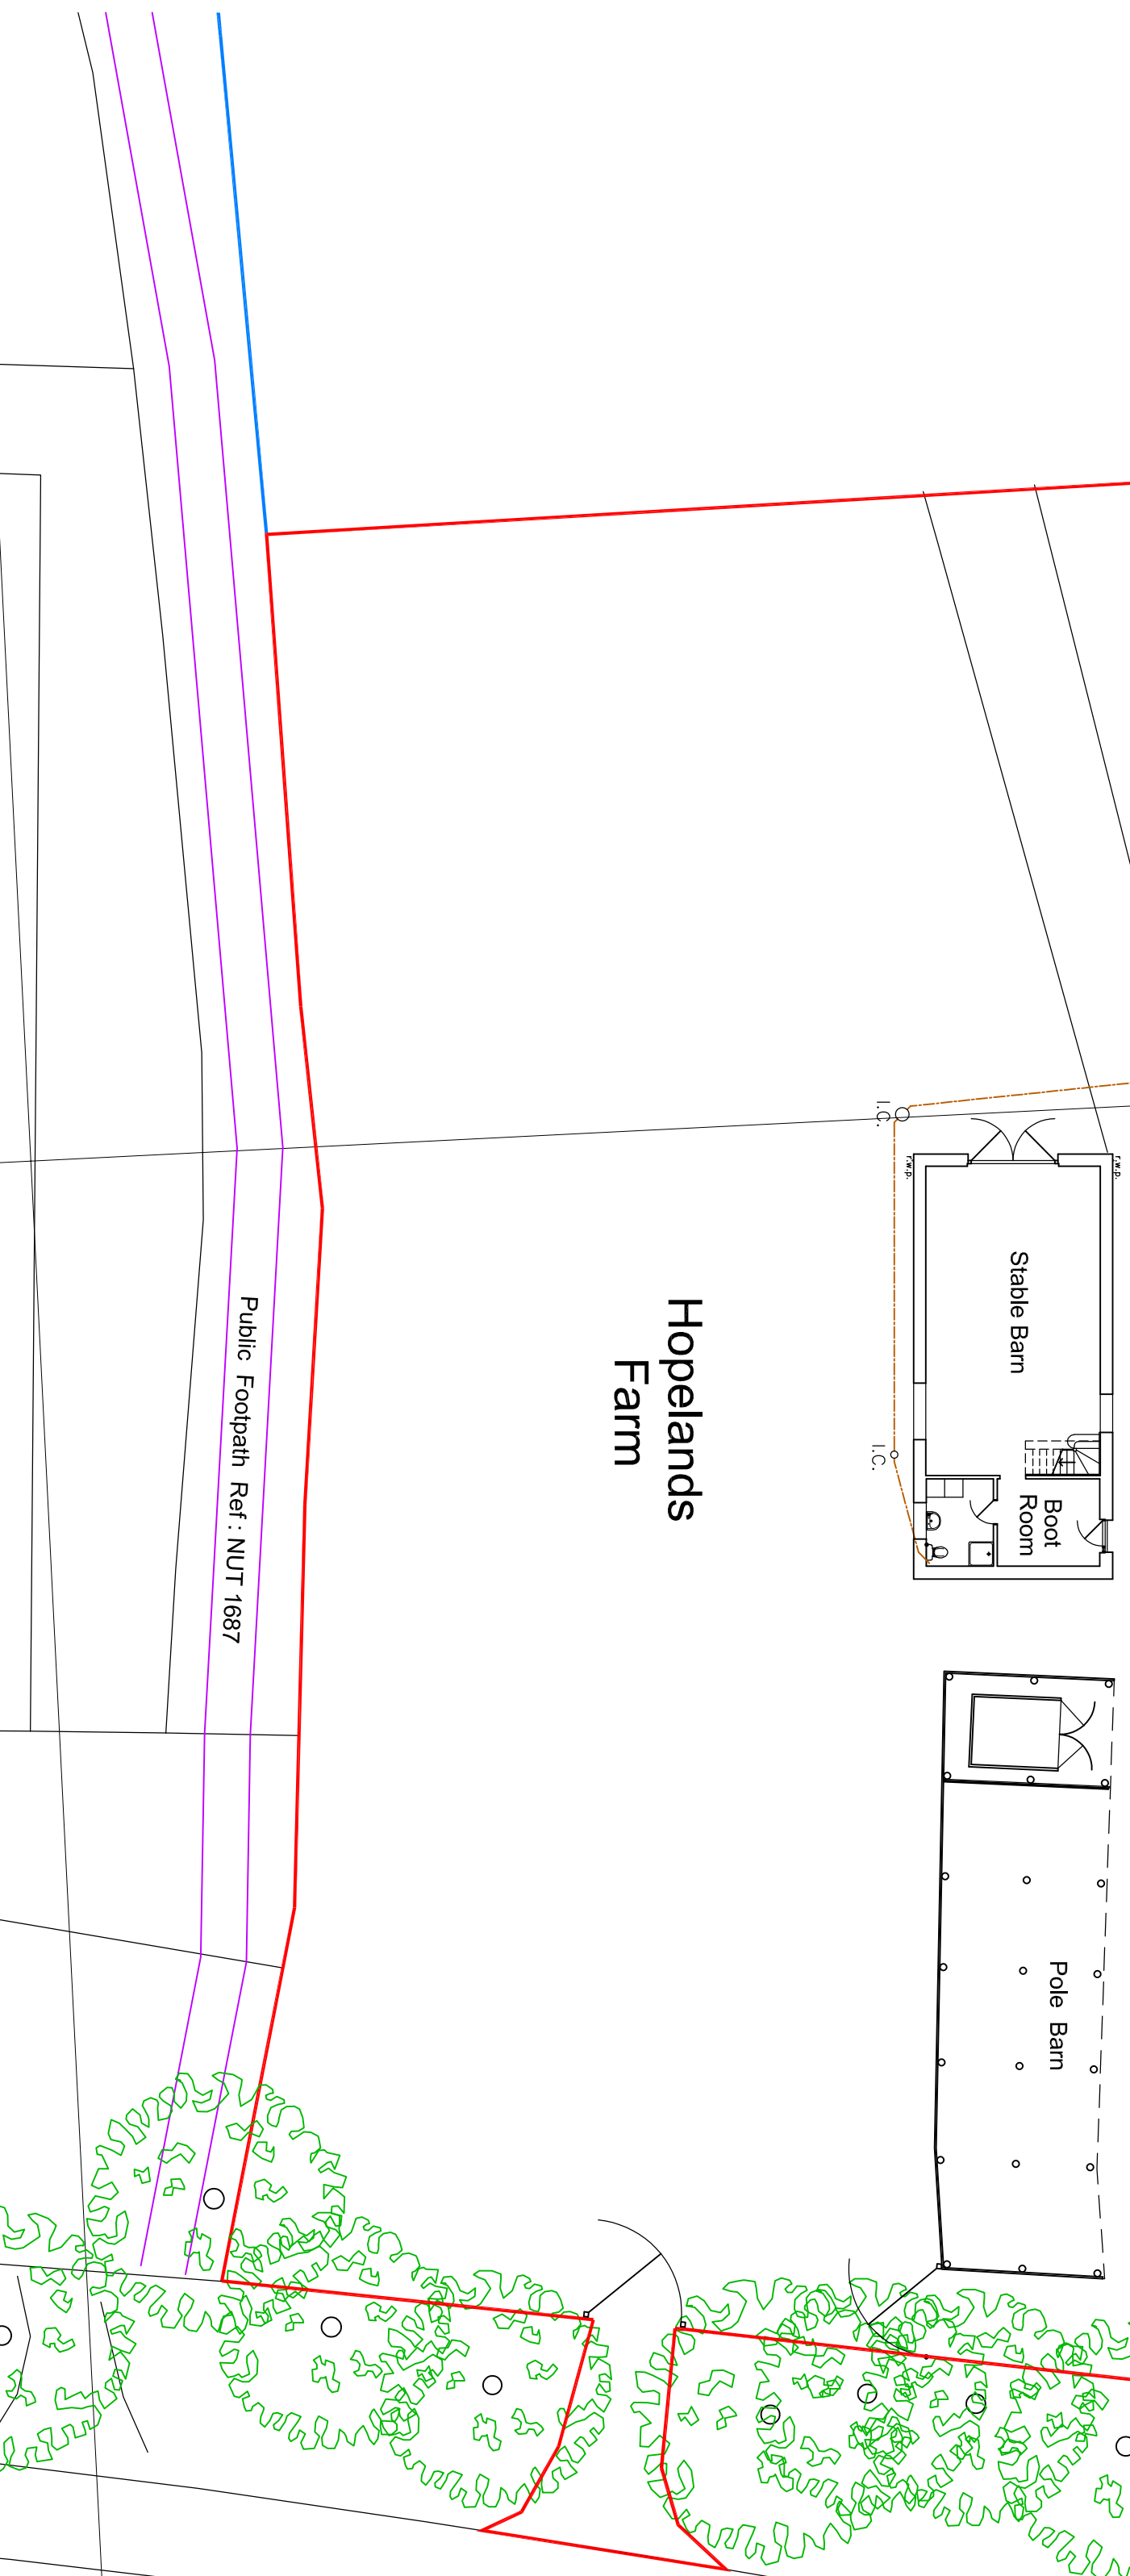
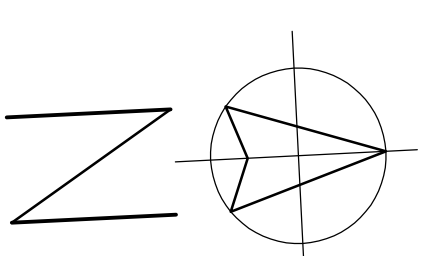
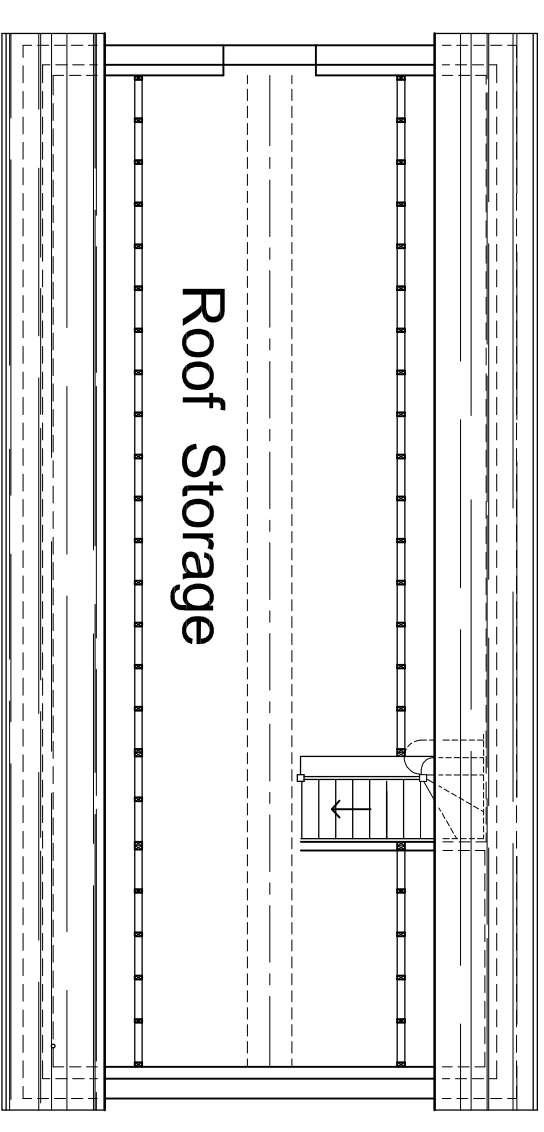
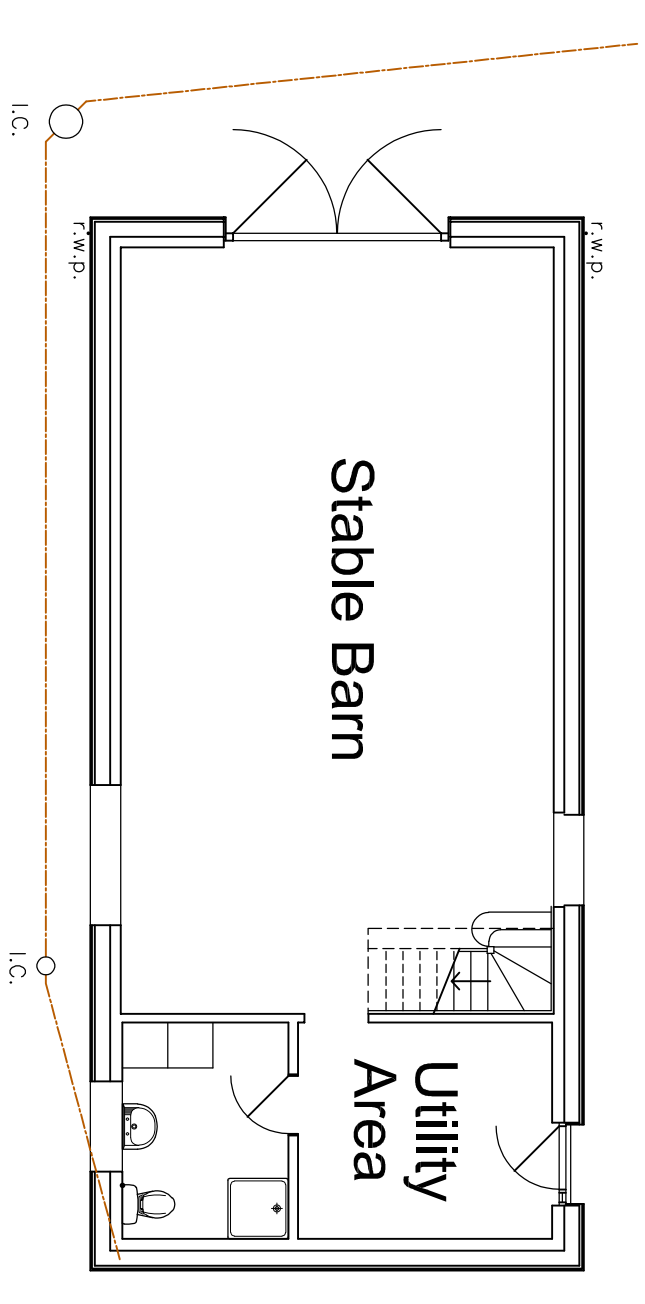
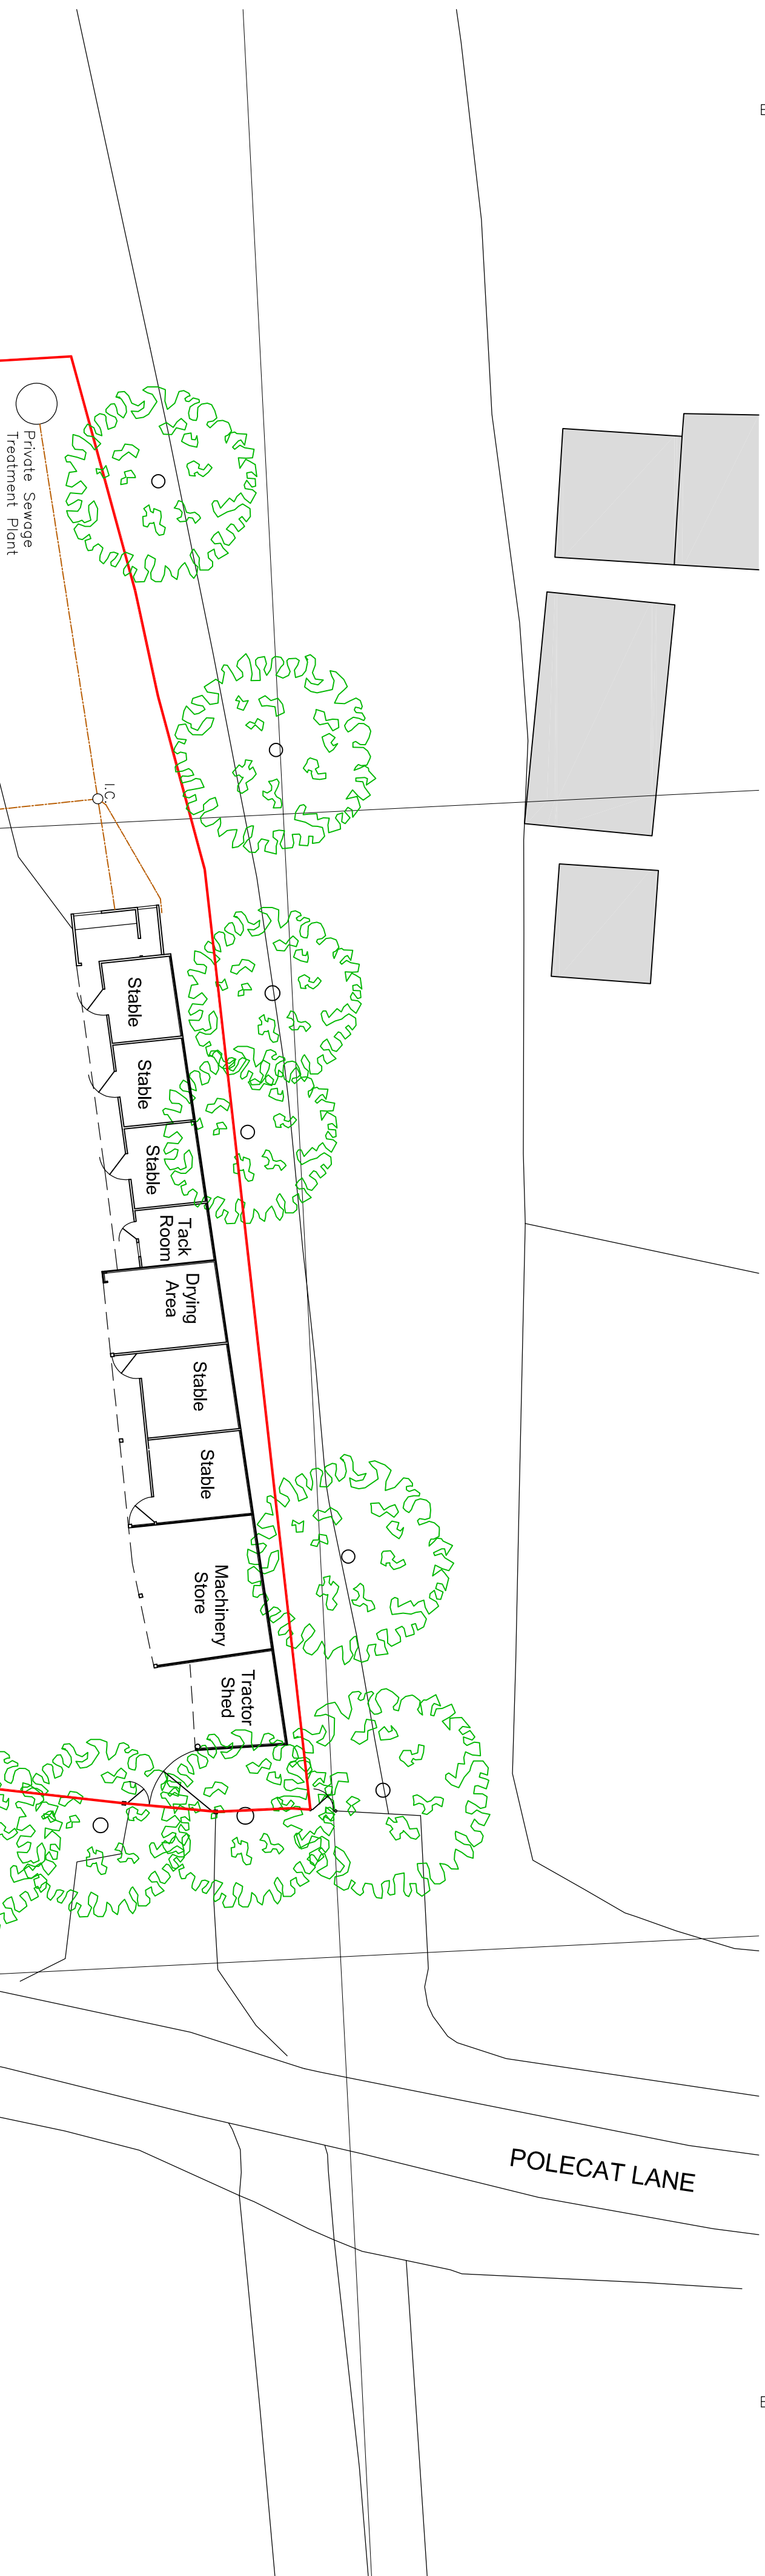
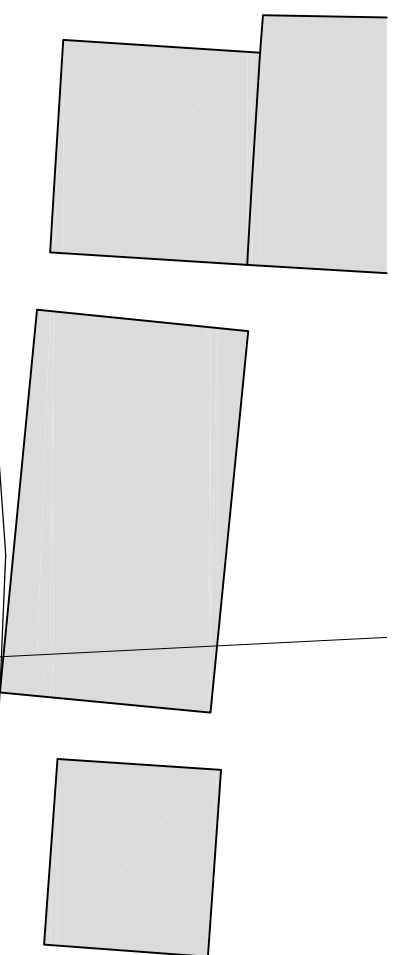
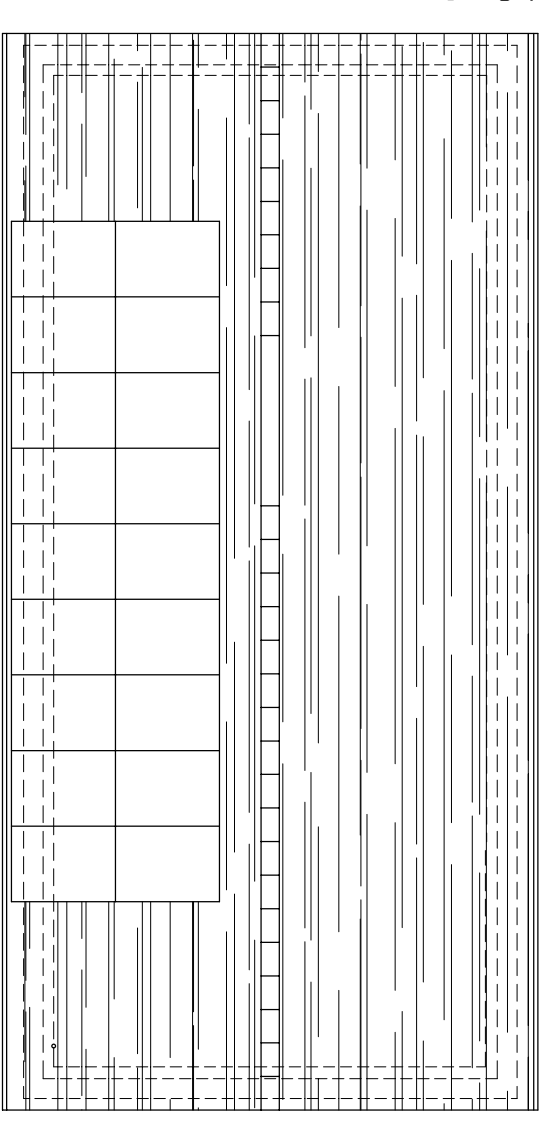
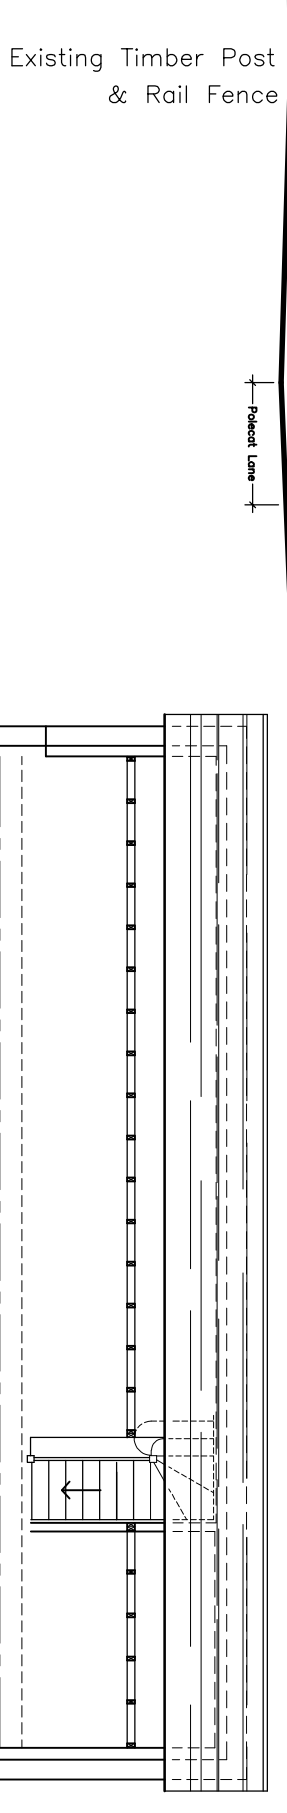
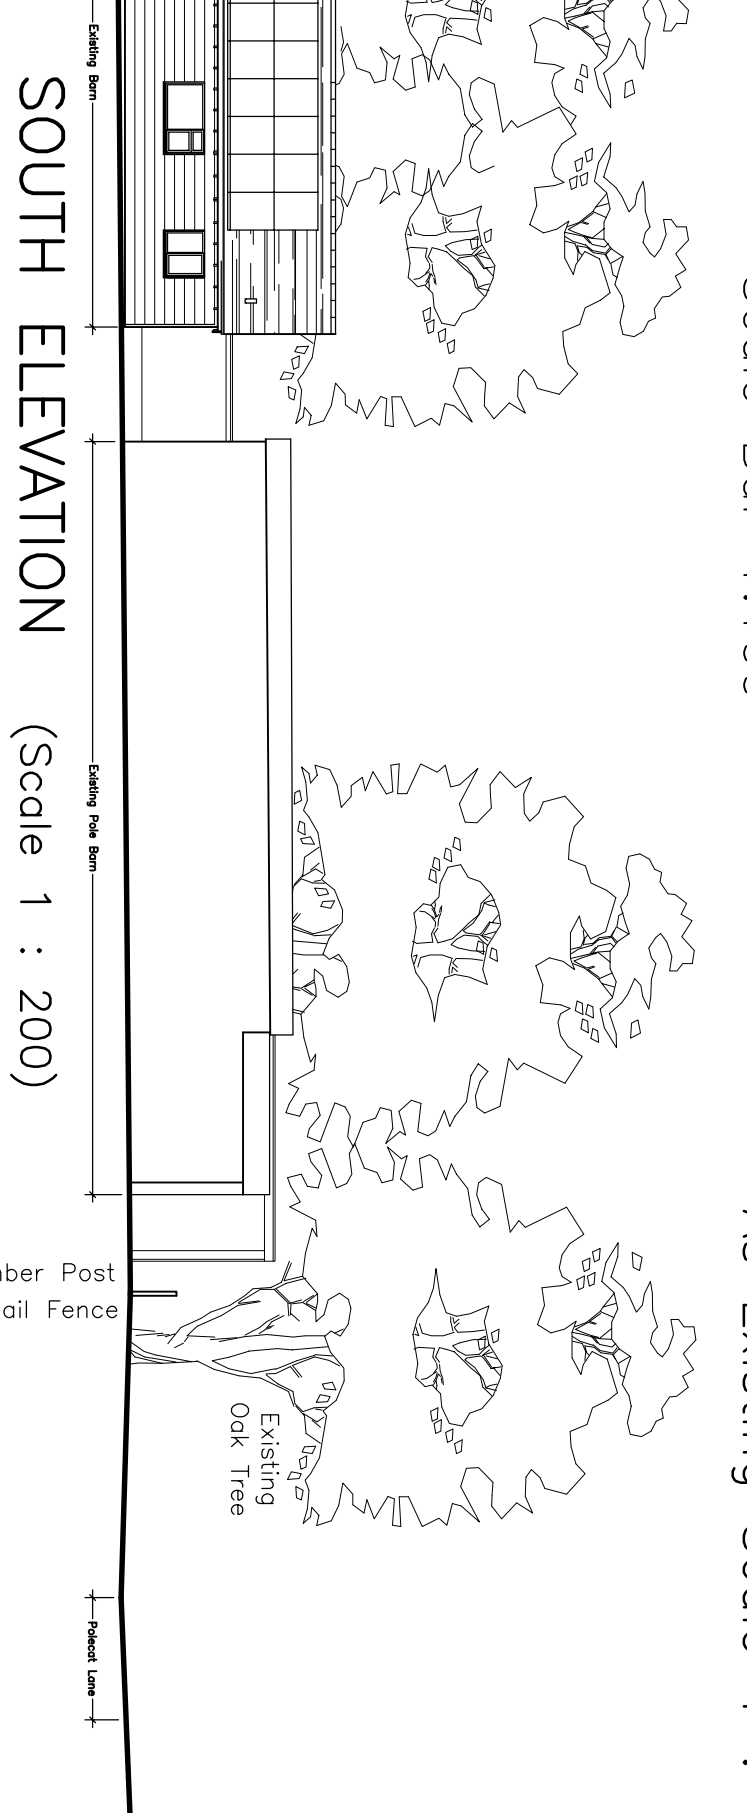
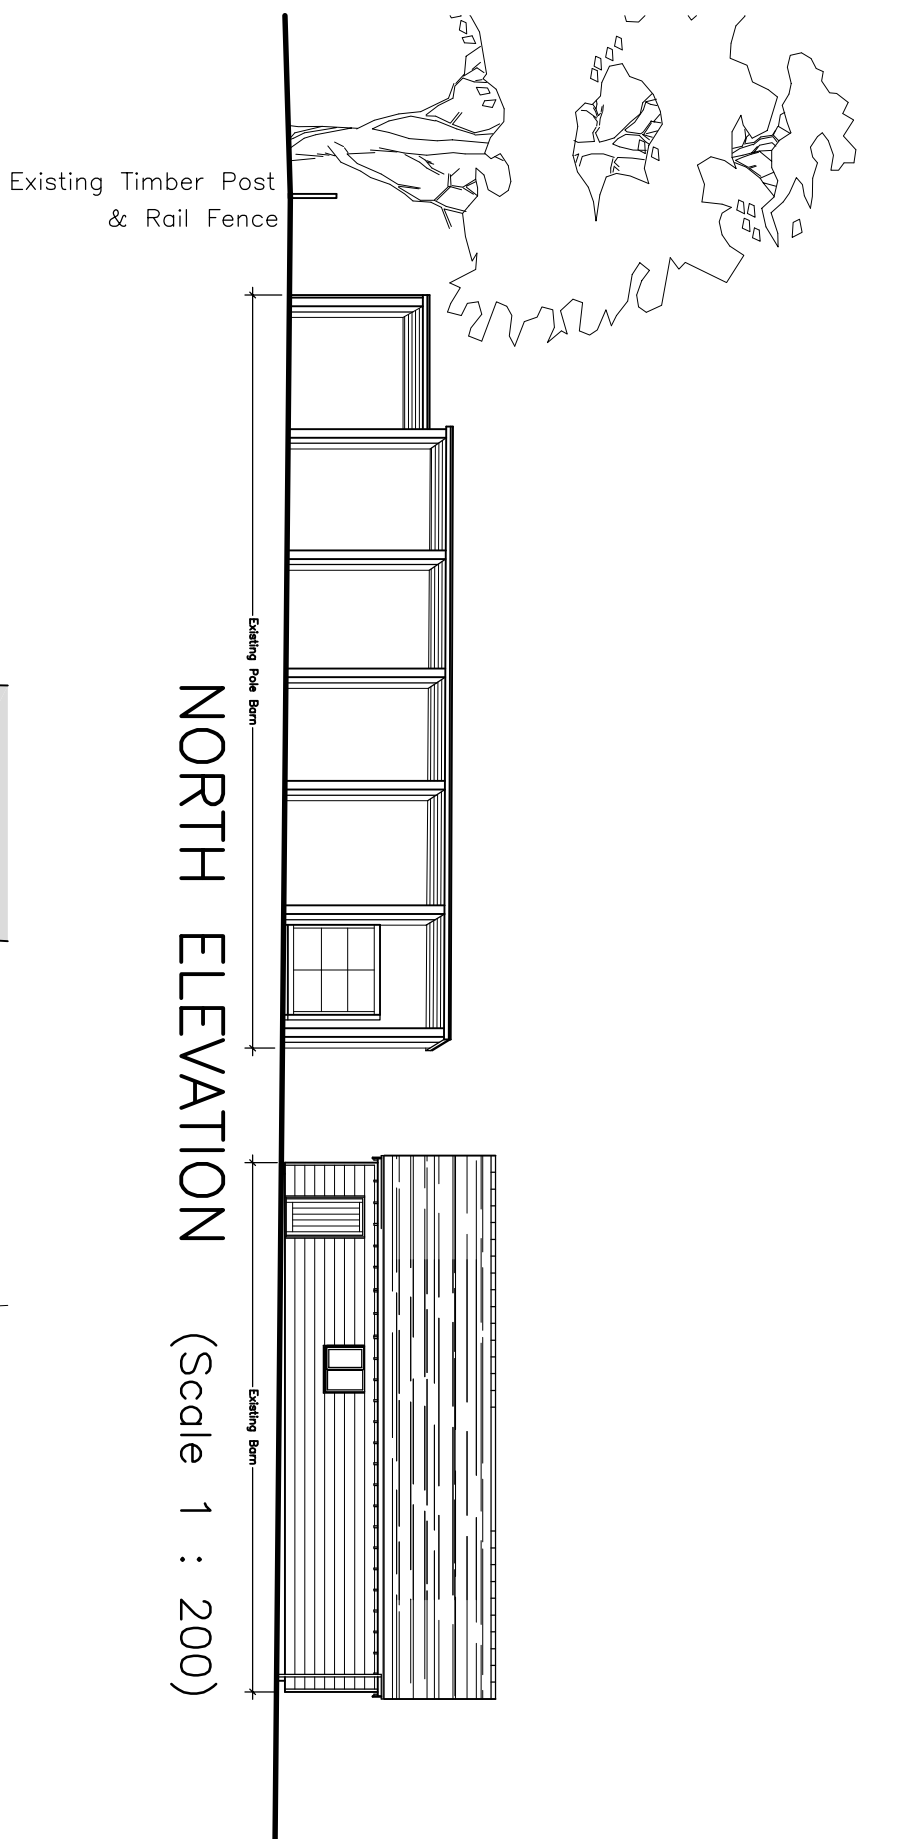
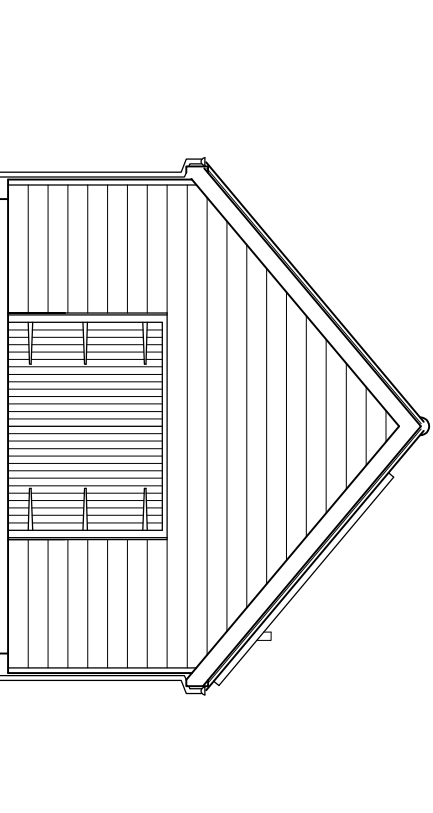
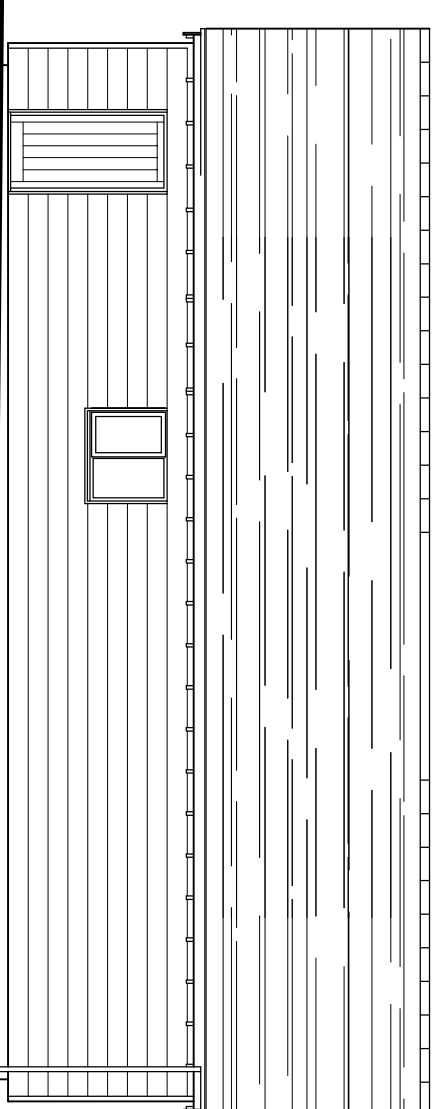
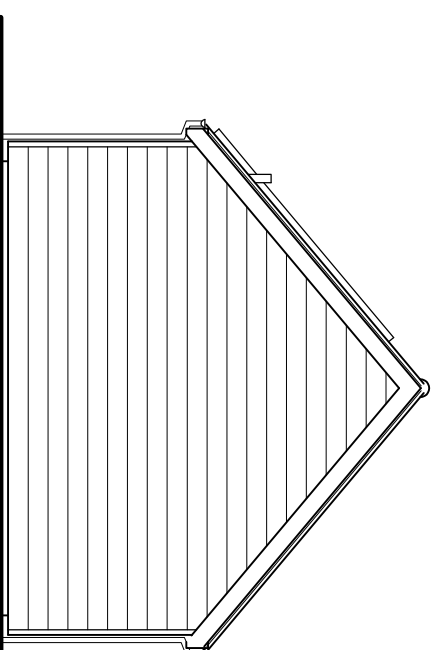
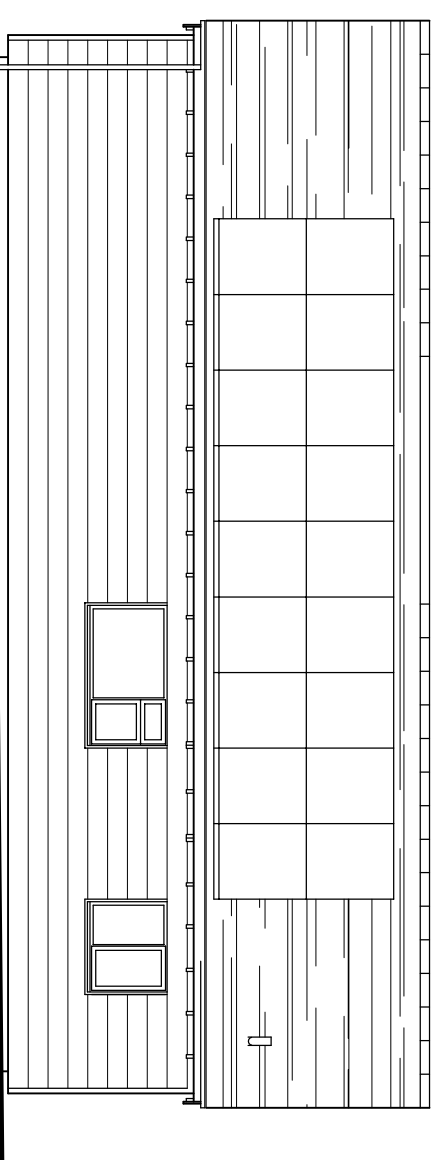
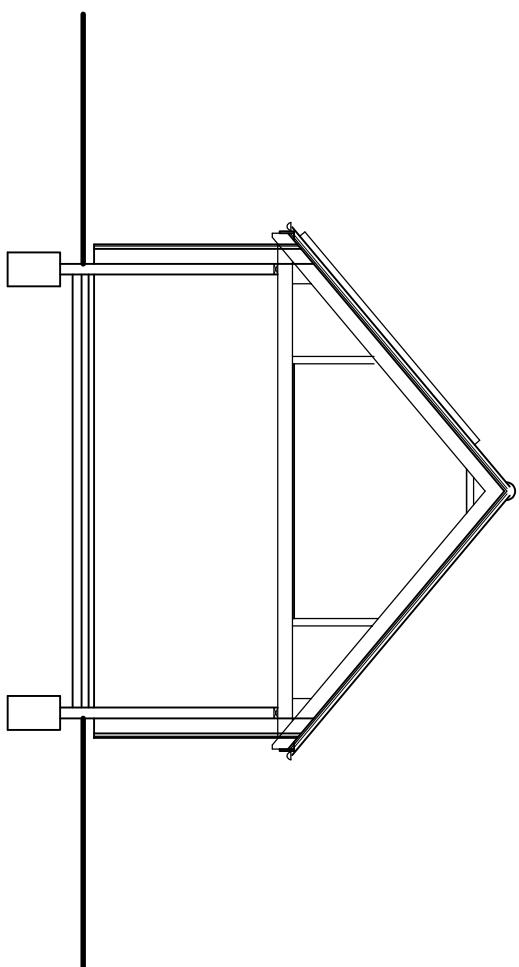


The CDM is obliged to ascertain and comply with all duties under the CDM, Regs 2015 and his obligations under the Party Wall etc. Act 1996 and Equality Act 2010 where applicable.

Contractors must always be encouraged to recommend any work.

The drawing must not be discussed without authorisation.

The copyright of this drawing is reserved.

The drawings and drawing notes are not supposed to cover each and every item required to be done, nor are they intended to be a contract. It is the responsibility of the contractor to establish the full extent of the works with the client.

This drawing to be read in conjunction with Designers Risk Assessment

Client		Mr & Mrs Owen	
Drawing no.		688-02 (A1)	
Scale	As Indicated	Date	Feb. 2026

KG DESIGNS
ARCHITECTURAL CONSULTANT

Longacre, Bentons Lane, Dial Post,
Horsham, West Sussex RH13 8NW
Tel : 01403 717666
E-MAIL: kg@aigkgdesigns.com

Rev.	Description	Date
------	-------------	------