


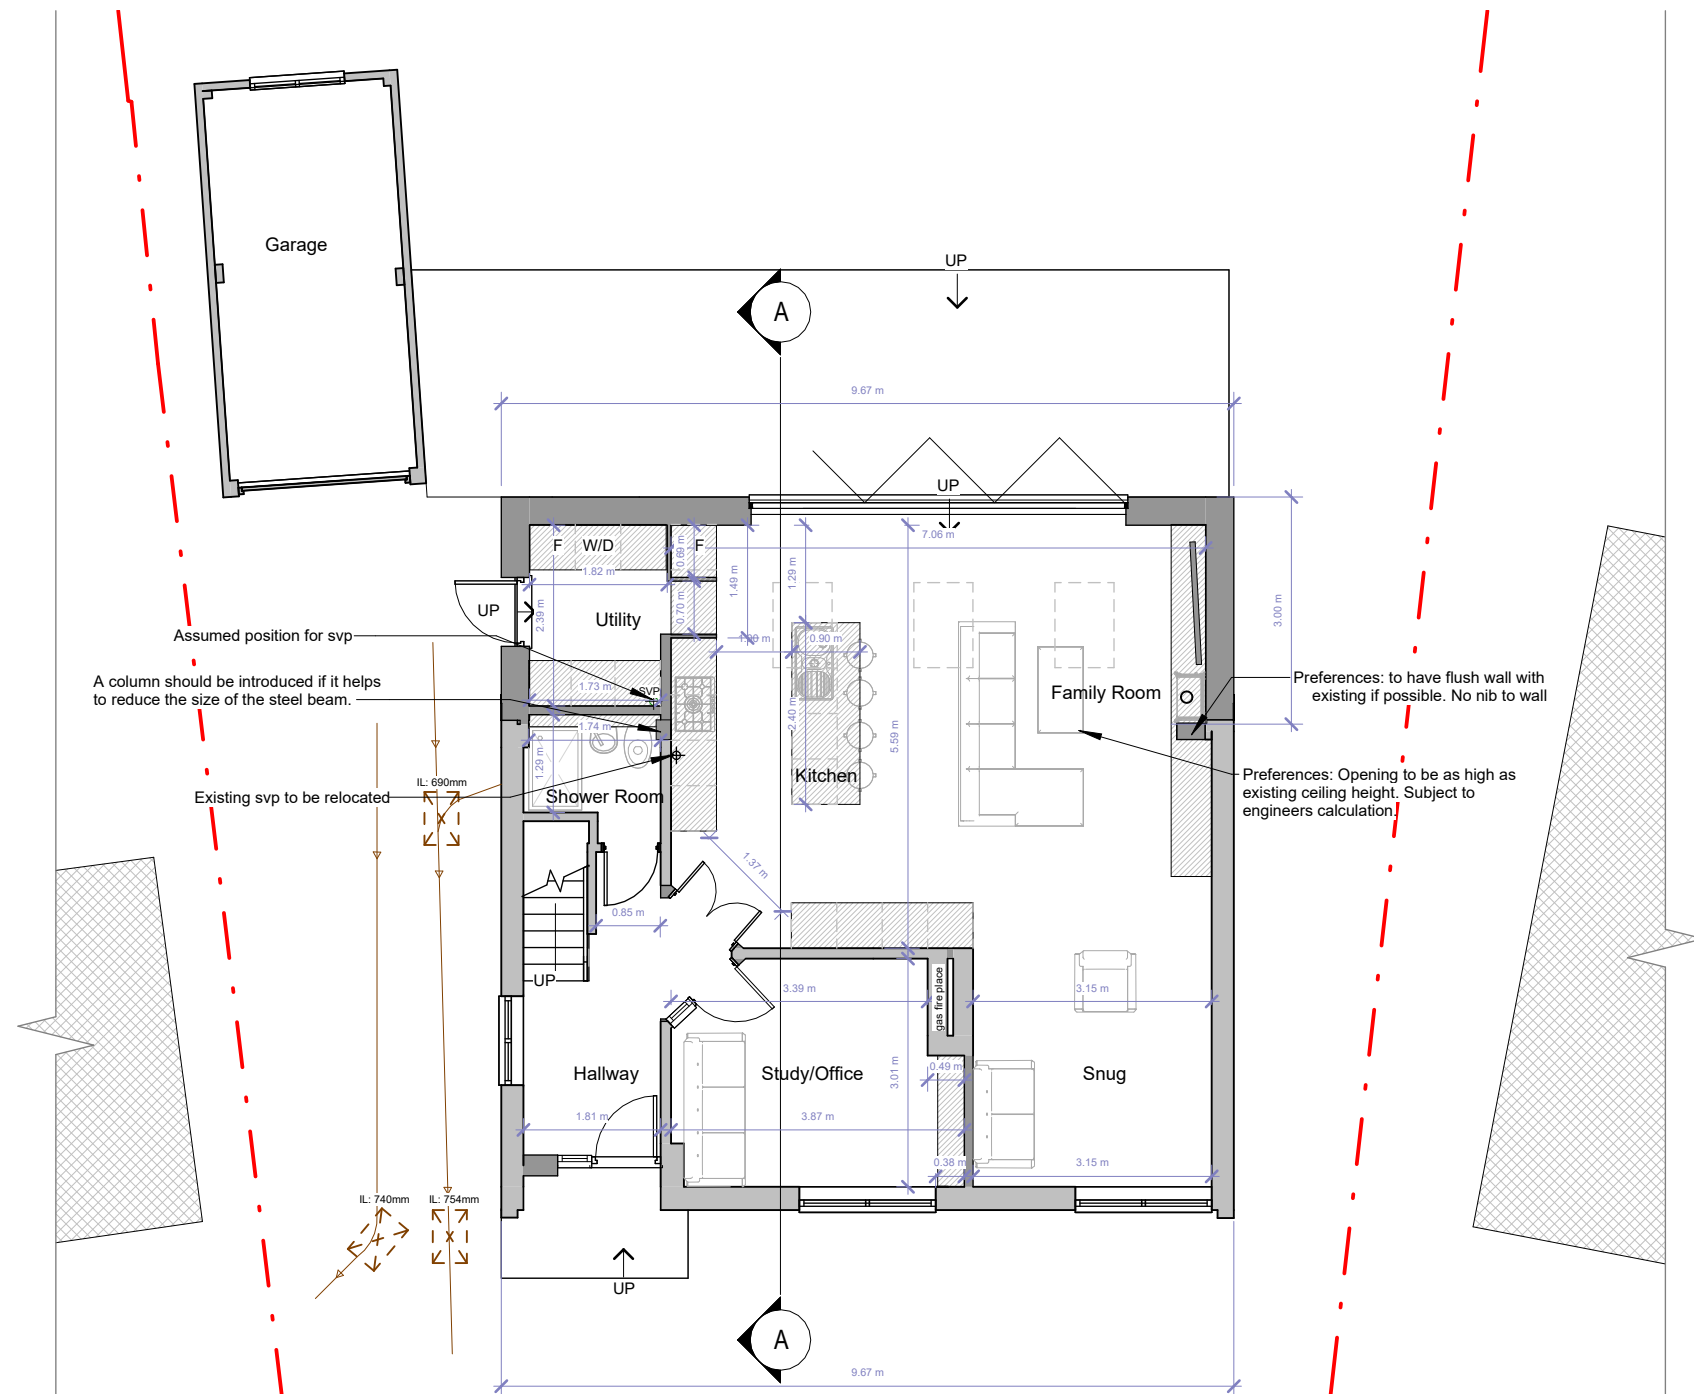

Ground Floor

No.	Description	Date
D	Drawing amended	16.05.25
E	Drawing amended	07.07.25
F	Drawing amended	28.07.25
G	Revision 8	23.02.26
H	Revision 9	05.03.26
I	Revision 10	12.03.26
J	Revision 11	25.03.26