


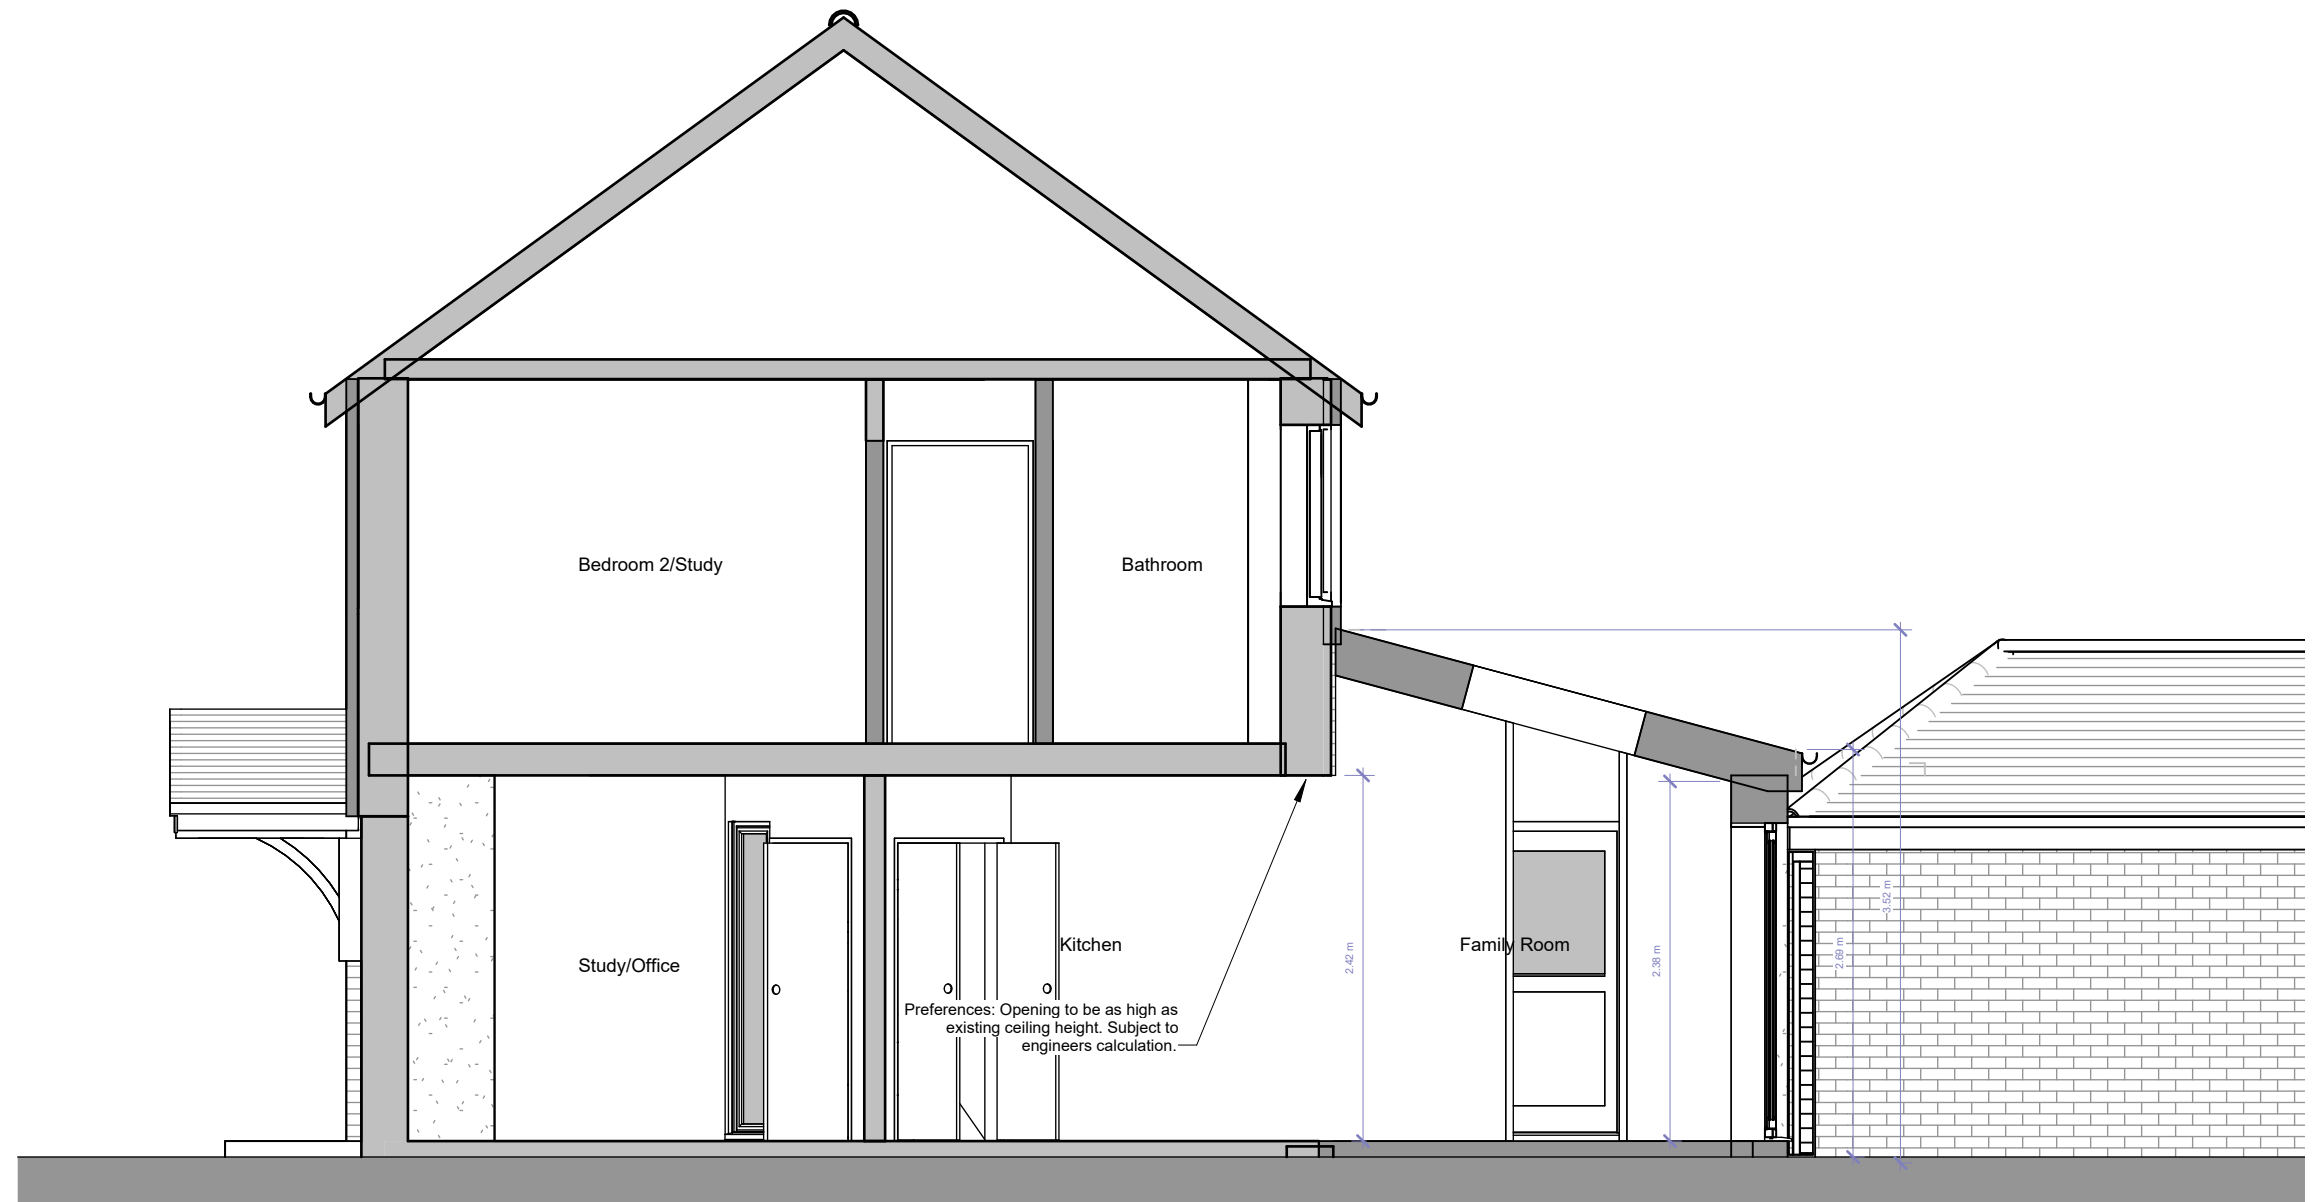

Section A



FLUENT
ARCHITECTURAL DESIGN SERVICES
TEL: 0800 043 8838
E-MAIL: INFO@FLUENT-ADS.CO.UK
WEB: FLUENT-ADS.CO.UK

13 Fair View Horsham

Proposed Section

Scale @ A3
1 : 50

Date
17.03.2025

Drawn by
SZ

Drawing number
P.M.700

Project number
2369

Rev
G

Key:

Existing Proposed SVP Boundary line
Existing drainage Proposed drainage Overhead

0 1 2 3 4 5
GRAPHIC SCALE: 1:50

No.	Description	Date
A	Client's comments (1)	21.03.2025
B	Client's comments (3)	13.05.25
C	Drawing amended	16.05.25
D	Drawing amended	07.07.25
E	Drawing amended	28.07.25
F	Revision 10	12.03.26
G	Revision 12	12.05.26