01 SITE LOCATION
1:1250

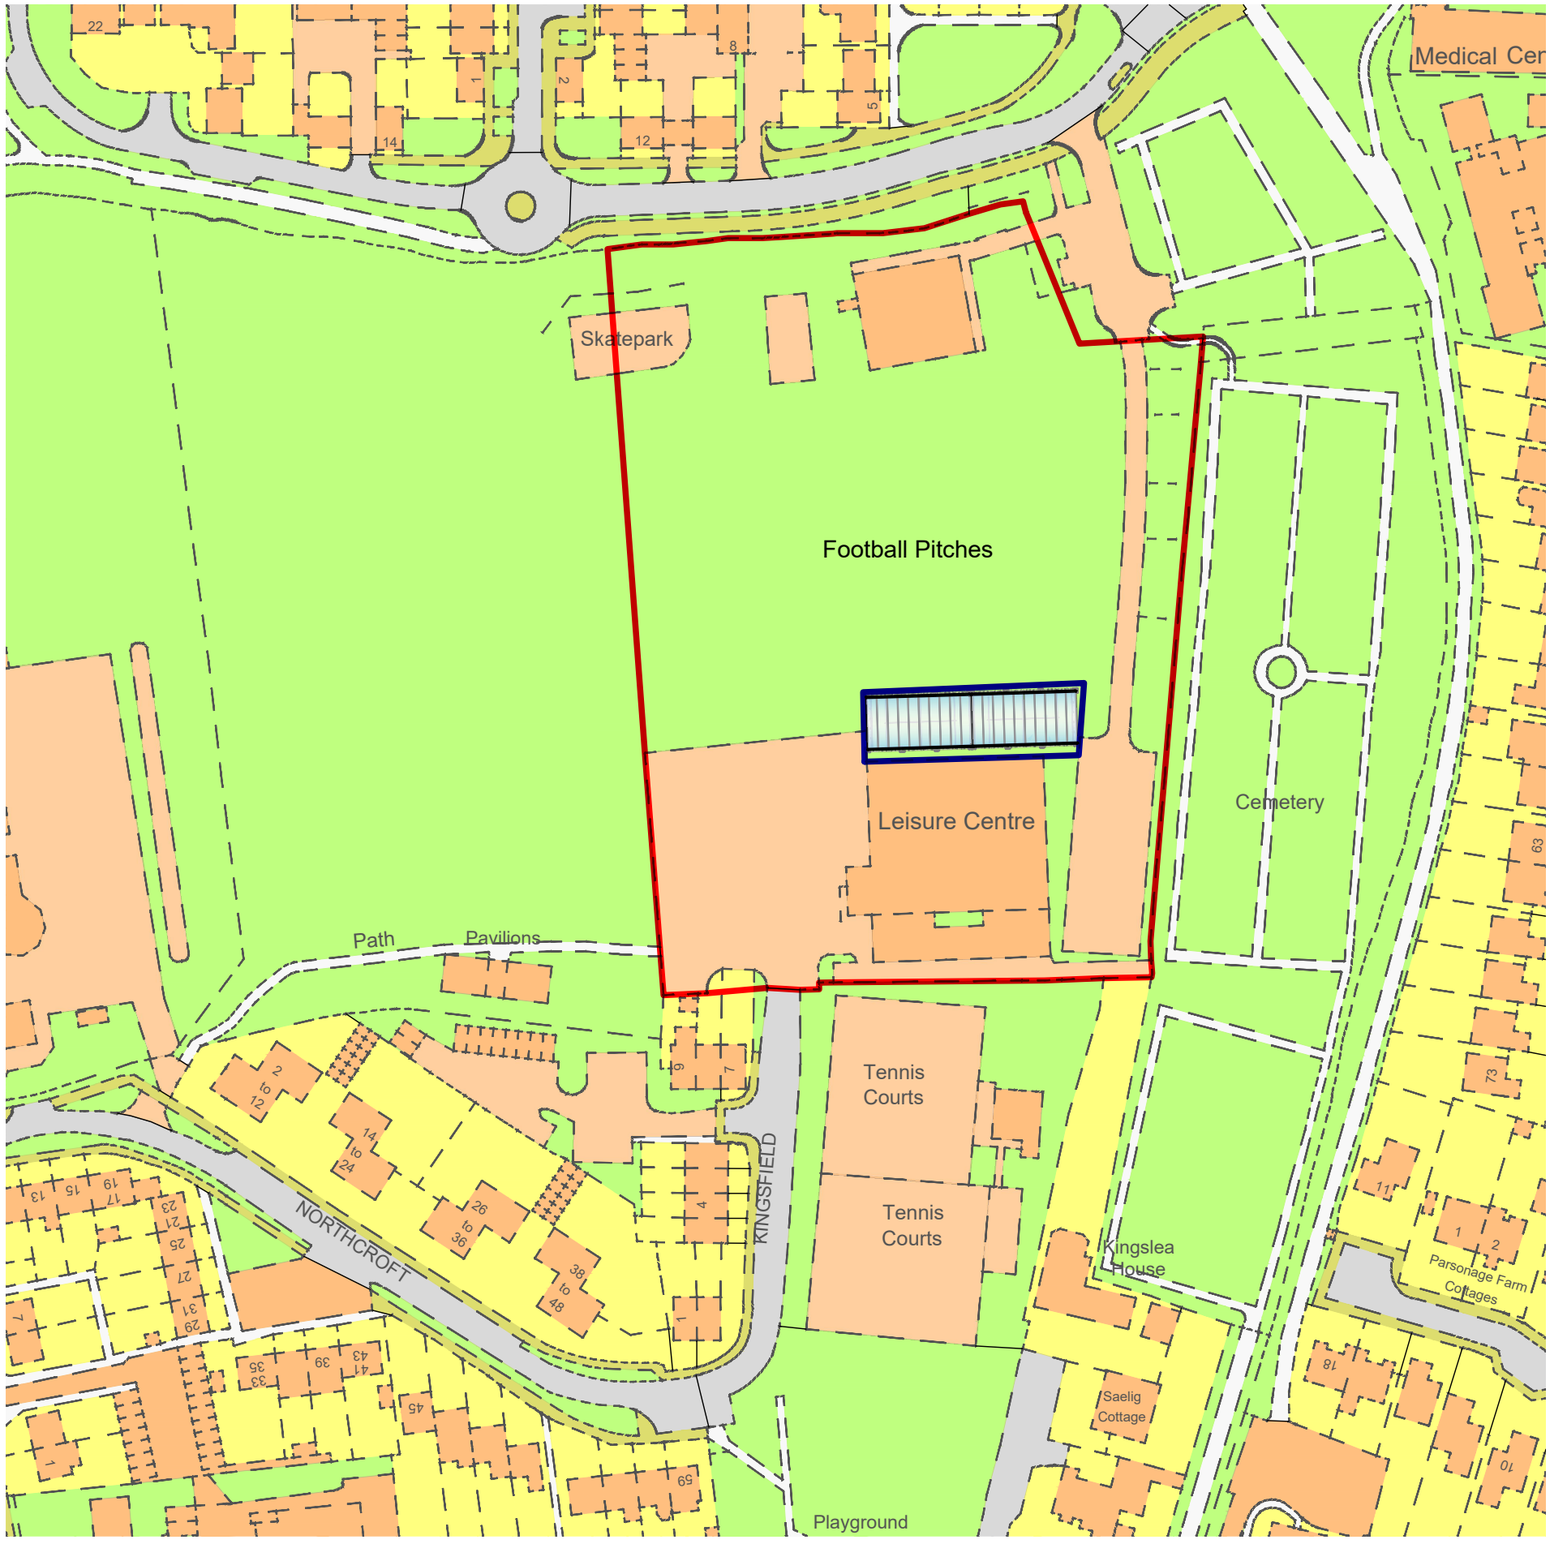

1:1250
25m 0 25m 50m 75m

N

KEY

Land ownership boundary

Application site boundary

REV:	DESCRIPTION:	BY:	DATE:
C	Changed Scale and added boundary line	AC	13.06.23
B	Changed scale and map for location	AC	14.03.23

STATUS: DRAFT DESIGN

CLIENT: Robert Mohamed

SITE: Henfield Leisure Centre

TITLE: LOCATION PLAN

SCALE:	DATE:	DRAWN:	CHECKED:
1:1250 @A3	30.11.21	LS	GH

PROJECT No:	DRAWING No:	REVISION:
2211-01	001	C

Head office
Unit 7, 4-5 Lochside Way, Edinburgh, EH12 9DT
+44(0)131 581 8683
Southern office
Suite 3, Lake View House, Wilton Drive, Tournament Fields, Warwick, CV34 6RG
+44(0)1926 679 586