application site boundary (indicated red)

other owned land (indicated blue)

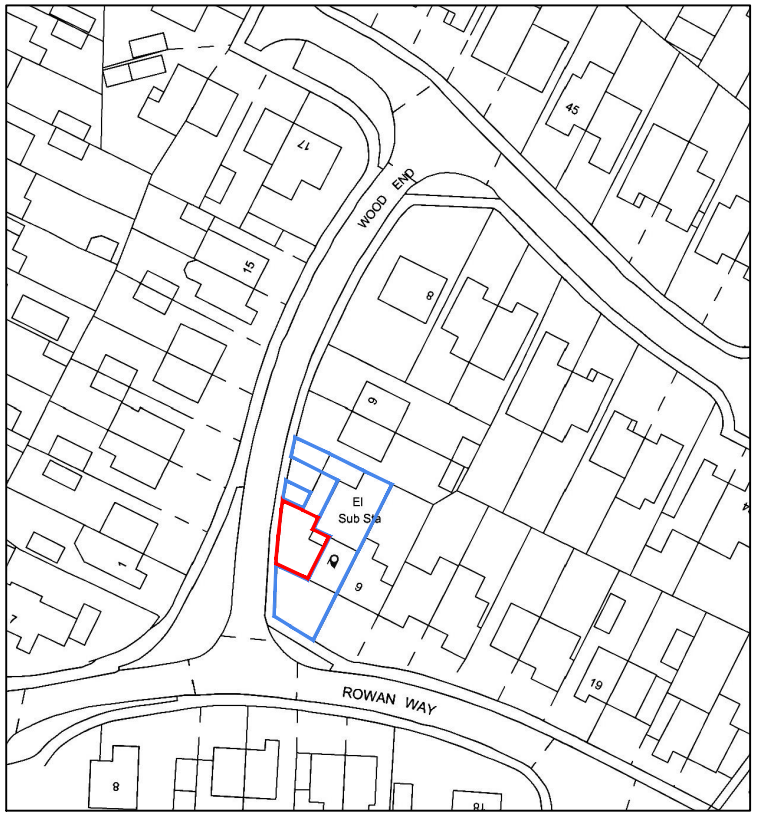

N

0 10 20 50 100m

Project: 2, Wood End, Horsham, West Sussex

Drawing: site location plan

drg no: 1728/p01

Date: march 2024

Scale: 1:1250 @ A4

drn: drd / chkd: rd / appd: rd